CORPS OF ENGINEERS

U. S. ARMY

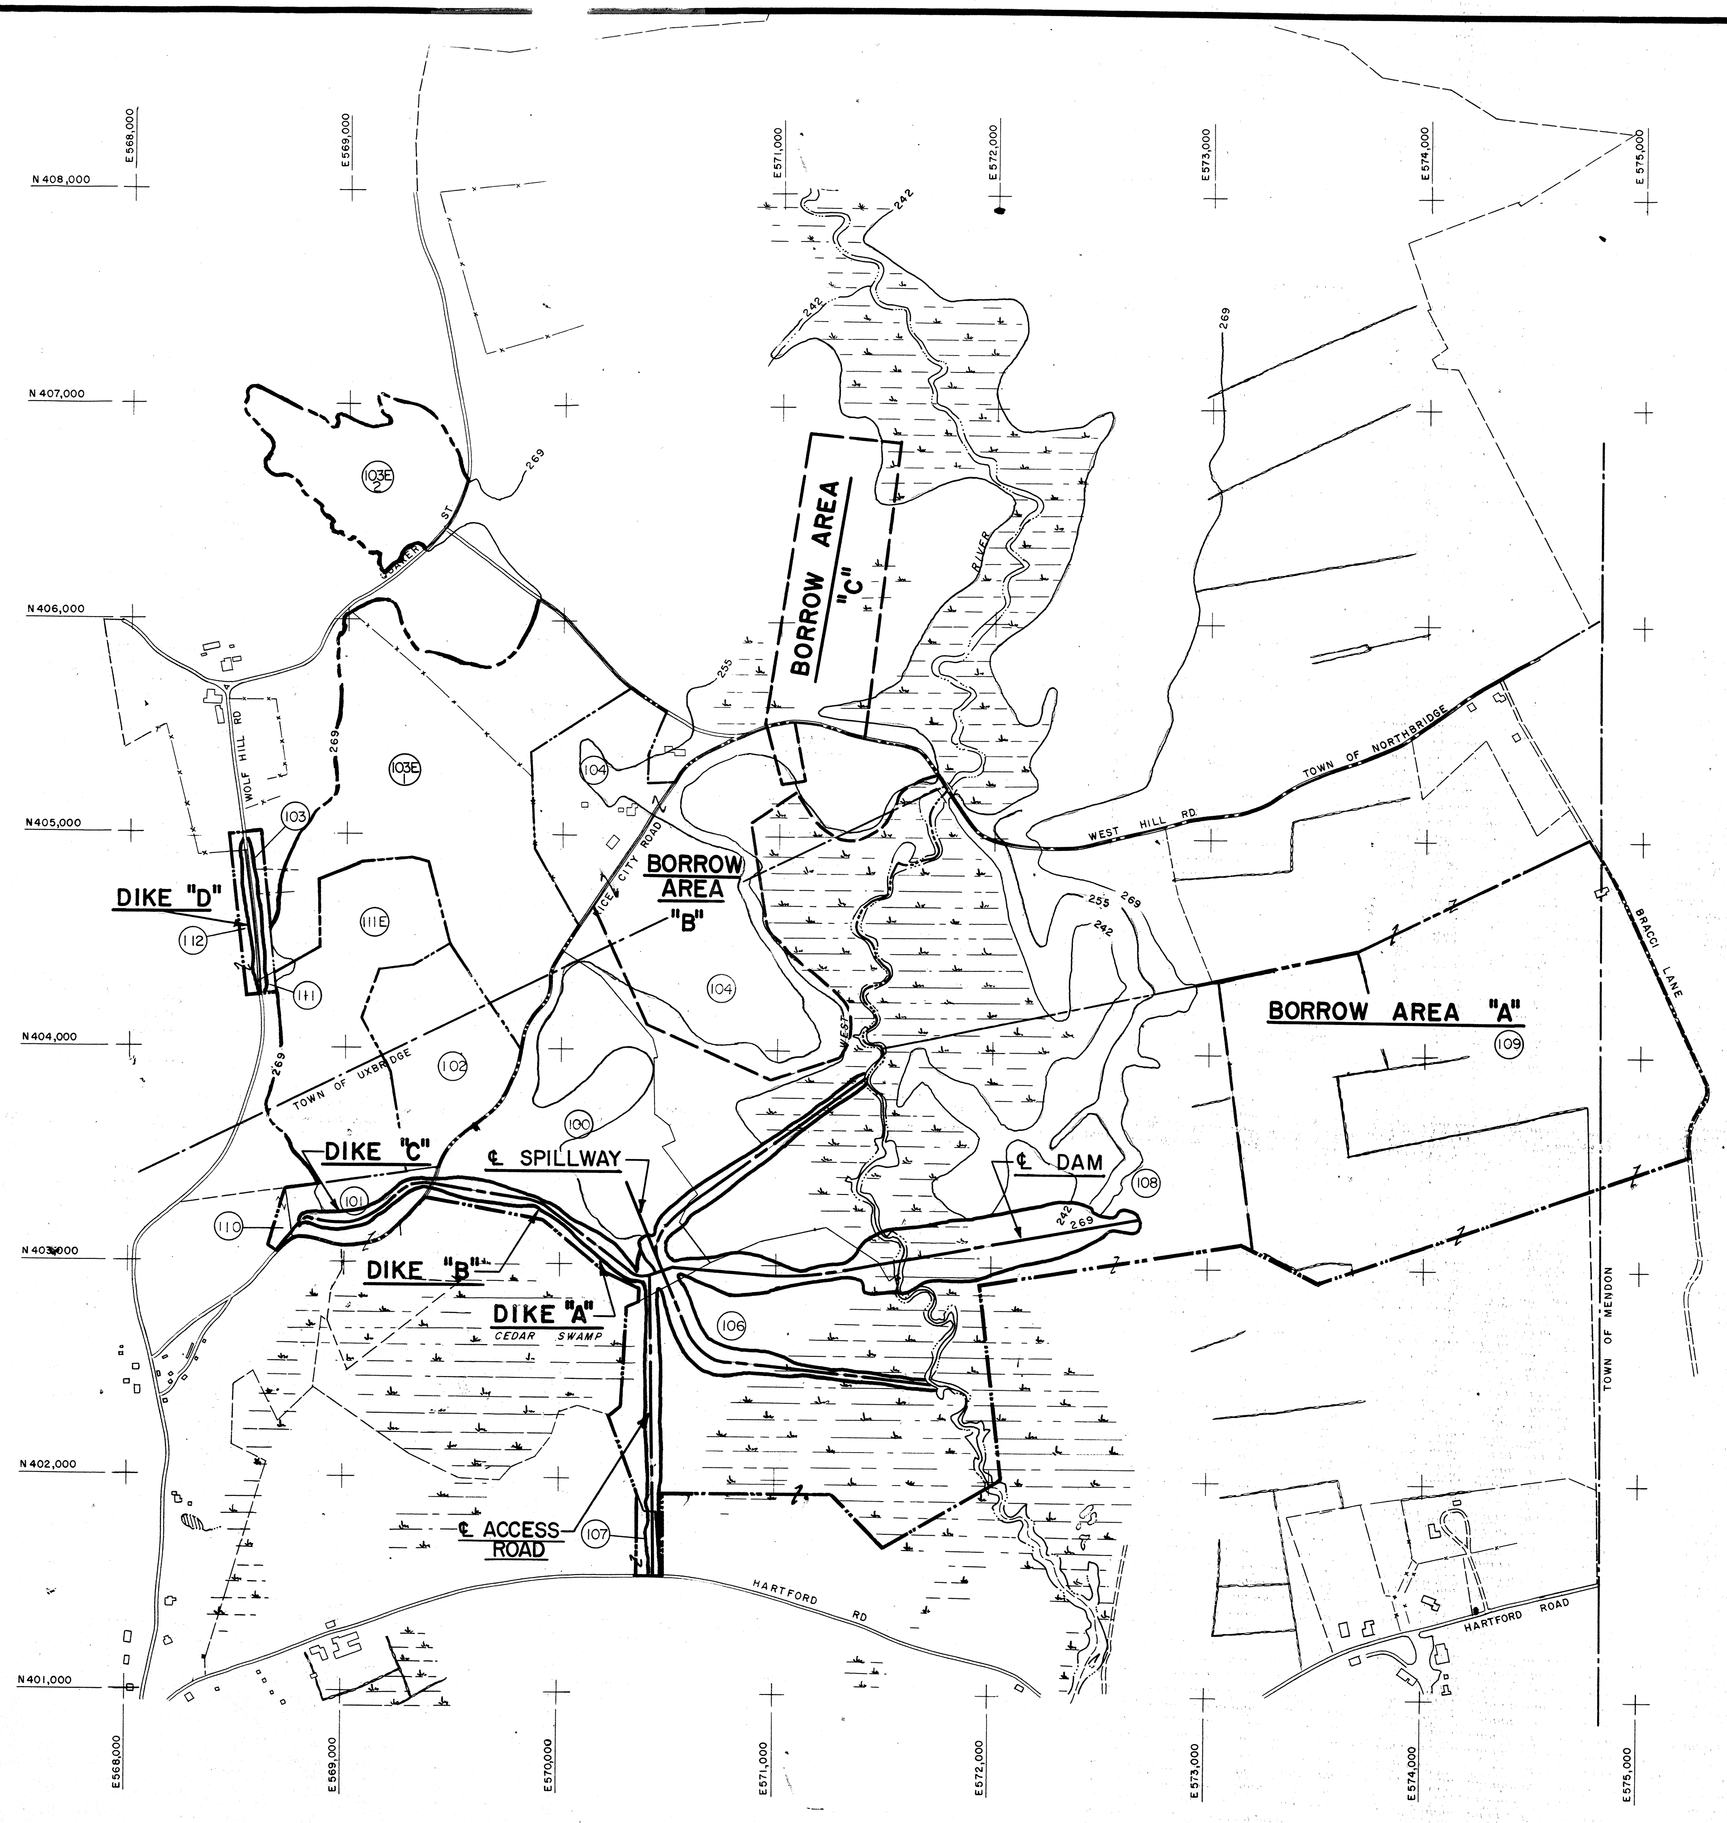


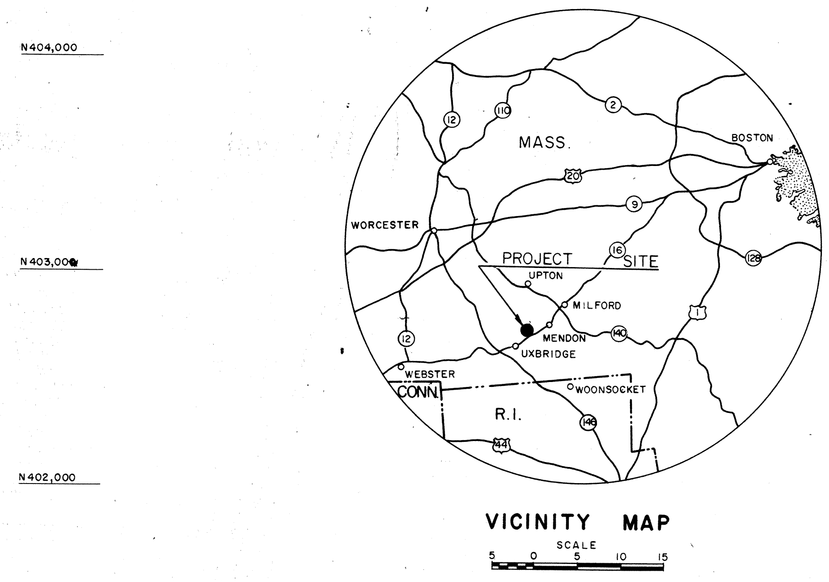


MAPPING OF THE LAND DESIGNATED ON THIS SHEET WAS PERFORMED BY MOORE SURVEY & MAPPING CORP SHREWSBURY MASS UNDER CONTRACT NO DA 19-016-CIV ENG 59-306

## TRACT REGISTER OF ACQUISITION AFTER 1 JAN. 1943 (CIVIL)

| TRACT NO. | LAND OWNER | ACREAGE FEE | EASM'T | LEASED | PERMIT | REMARKS |
|---|---|---|---|---|---|---|
| 100 | Town of Uxbridge | 22.50 | | | | |
| 101 | George Legg, et al | 3.79 | | | | |
| 102 | Louis Bilodeau | 8.31 | | | | |
| 103 | Albert T. Koopman, et ux | 1.36 | | | | |
| 103E-1 | Albert T. Koopman, et ux | | 35.70 | | | Perp. flowage easm't from |
| 103E-2 | Albert T. Koopman, et ux | | 10.70 | | | Perp. flowage easm't from |
| 104 | Philip A. Johnson, et ux | 71.00 | | | | |
| 105 | | | | | | |
| 106 | Norman I. Rogers | 40.90 | | | | |
| 107 | Mael Bros. | 0.66 | | | | |
| 108 | Jessie B. Haigh, et al | 78.90 | | | | |
| 109 | Walter J. Channing, et ux | 38.10 | | | | |
| 110 | Vinton E. White | 0.41 | | | | |
| 111 | Bertha Farnum Heirs | 0.12 | | | | |
| 111E | Bertha Farnum Heirs | | 16.90 | | | Perp. flowage easm't from |
| 112 | Commonwealth of Massachusetts | 1.04 | | | | |

# PROJECT MAP

DEPT. OF THE ARMY

USING SERVICE

## LOCATION OF PROJECT

STATE MASSACHUSETTS

COUNTY WORCESTER

DIVISION NEW ENGLAND

DISTRICT

ARMY AREA FIRST

16 MILES SE OF WORCESTER

34 MILES SW OF BOSTON

## TRANSPORTATION FACILITIES

RAILROADS

STATE ROADS

FEDERAL ROADS

AIR LINES

## ACQUISITION

TOTAL ACRES ACQUIRED

FEE

PUBLIC DOMAIN { PERM. WITHDRAWAL / TEMP. WITHDRAWAL

USE PERMIT

TRANSFER

LEASE

LESSER INTERESTS

## DISPOSAL

TOTAL ACRES DISPOSED OF

SOLD

PUBLIC DOMAIN { PERM. WITHDRAWAL / TEMP. WITHDRAWAL

USE PERMIT

TRANSFERRED

LEASES TERMINATED

LESSER INTERESTS TERM.

REASSIGNED

OTHER

## LEGEND

EXCEPT FOR THE SPECIAL SYMBOLS SHOWN BELOW MAP SYMBOLS ARE STANDARD IN ARMY MAP SERVICE TECHNICAL MANUAL NO. 23.

RESERVATION LINE

RESERVATION LINE (Actual Survey)

TRACT BOUNDARY LINE

TRACT NUMBER

CONTOUR LINE

DISPOSAL

| DATE | REVISIONS | BY |
|---|---|---|
| | | |

DEPARTMENT OF THE ARMY
OFFICE OF THE DIVISION ENGINEER
NEW ENGLAND DIVISION

DRAWN BY

TRACED BY

CHECKED BY

SUBMITTED BY:

RECOMMENDED BY:

REAL ESTATE

# WEST HILL DAM & RESERVOIR

APPROVED BY: DATE

# EXHIBIT - A

Scale in Feet
400 0 400 800

DRAWING NO.

ENG. FORM 1456-a
25 MAR. 57

CORPS OF ENGINEERS

U. S. ARMY

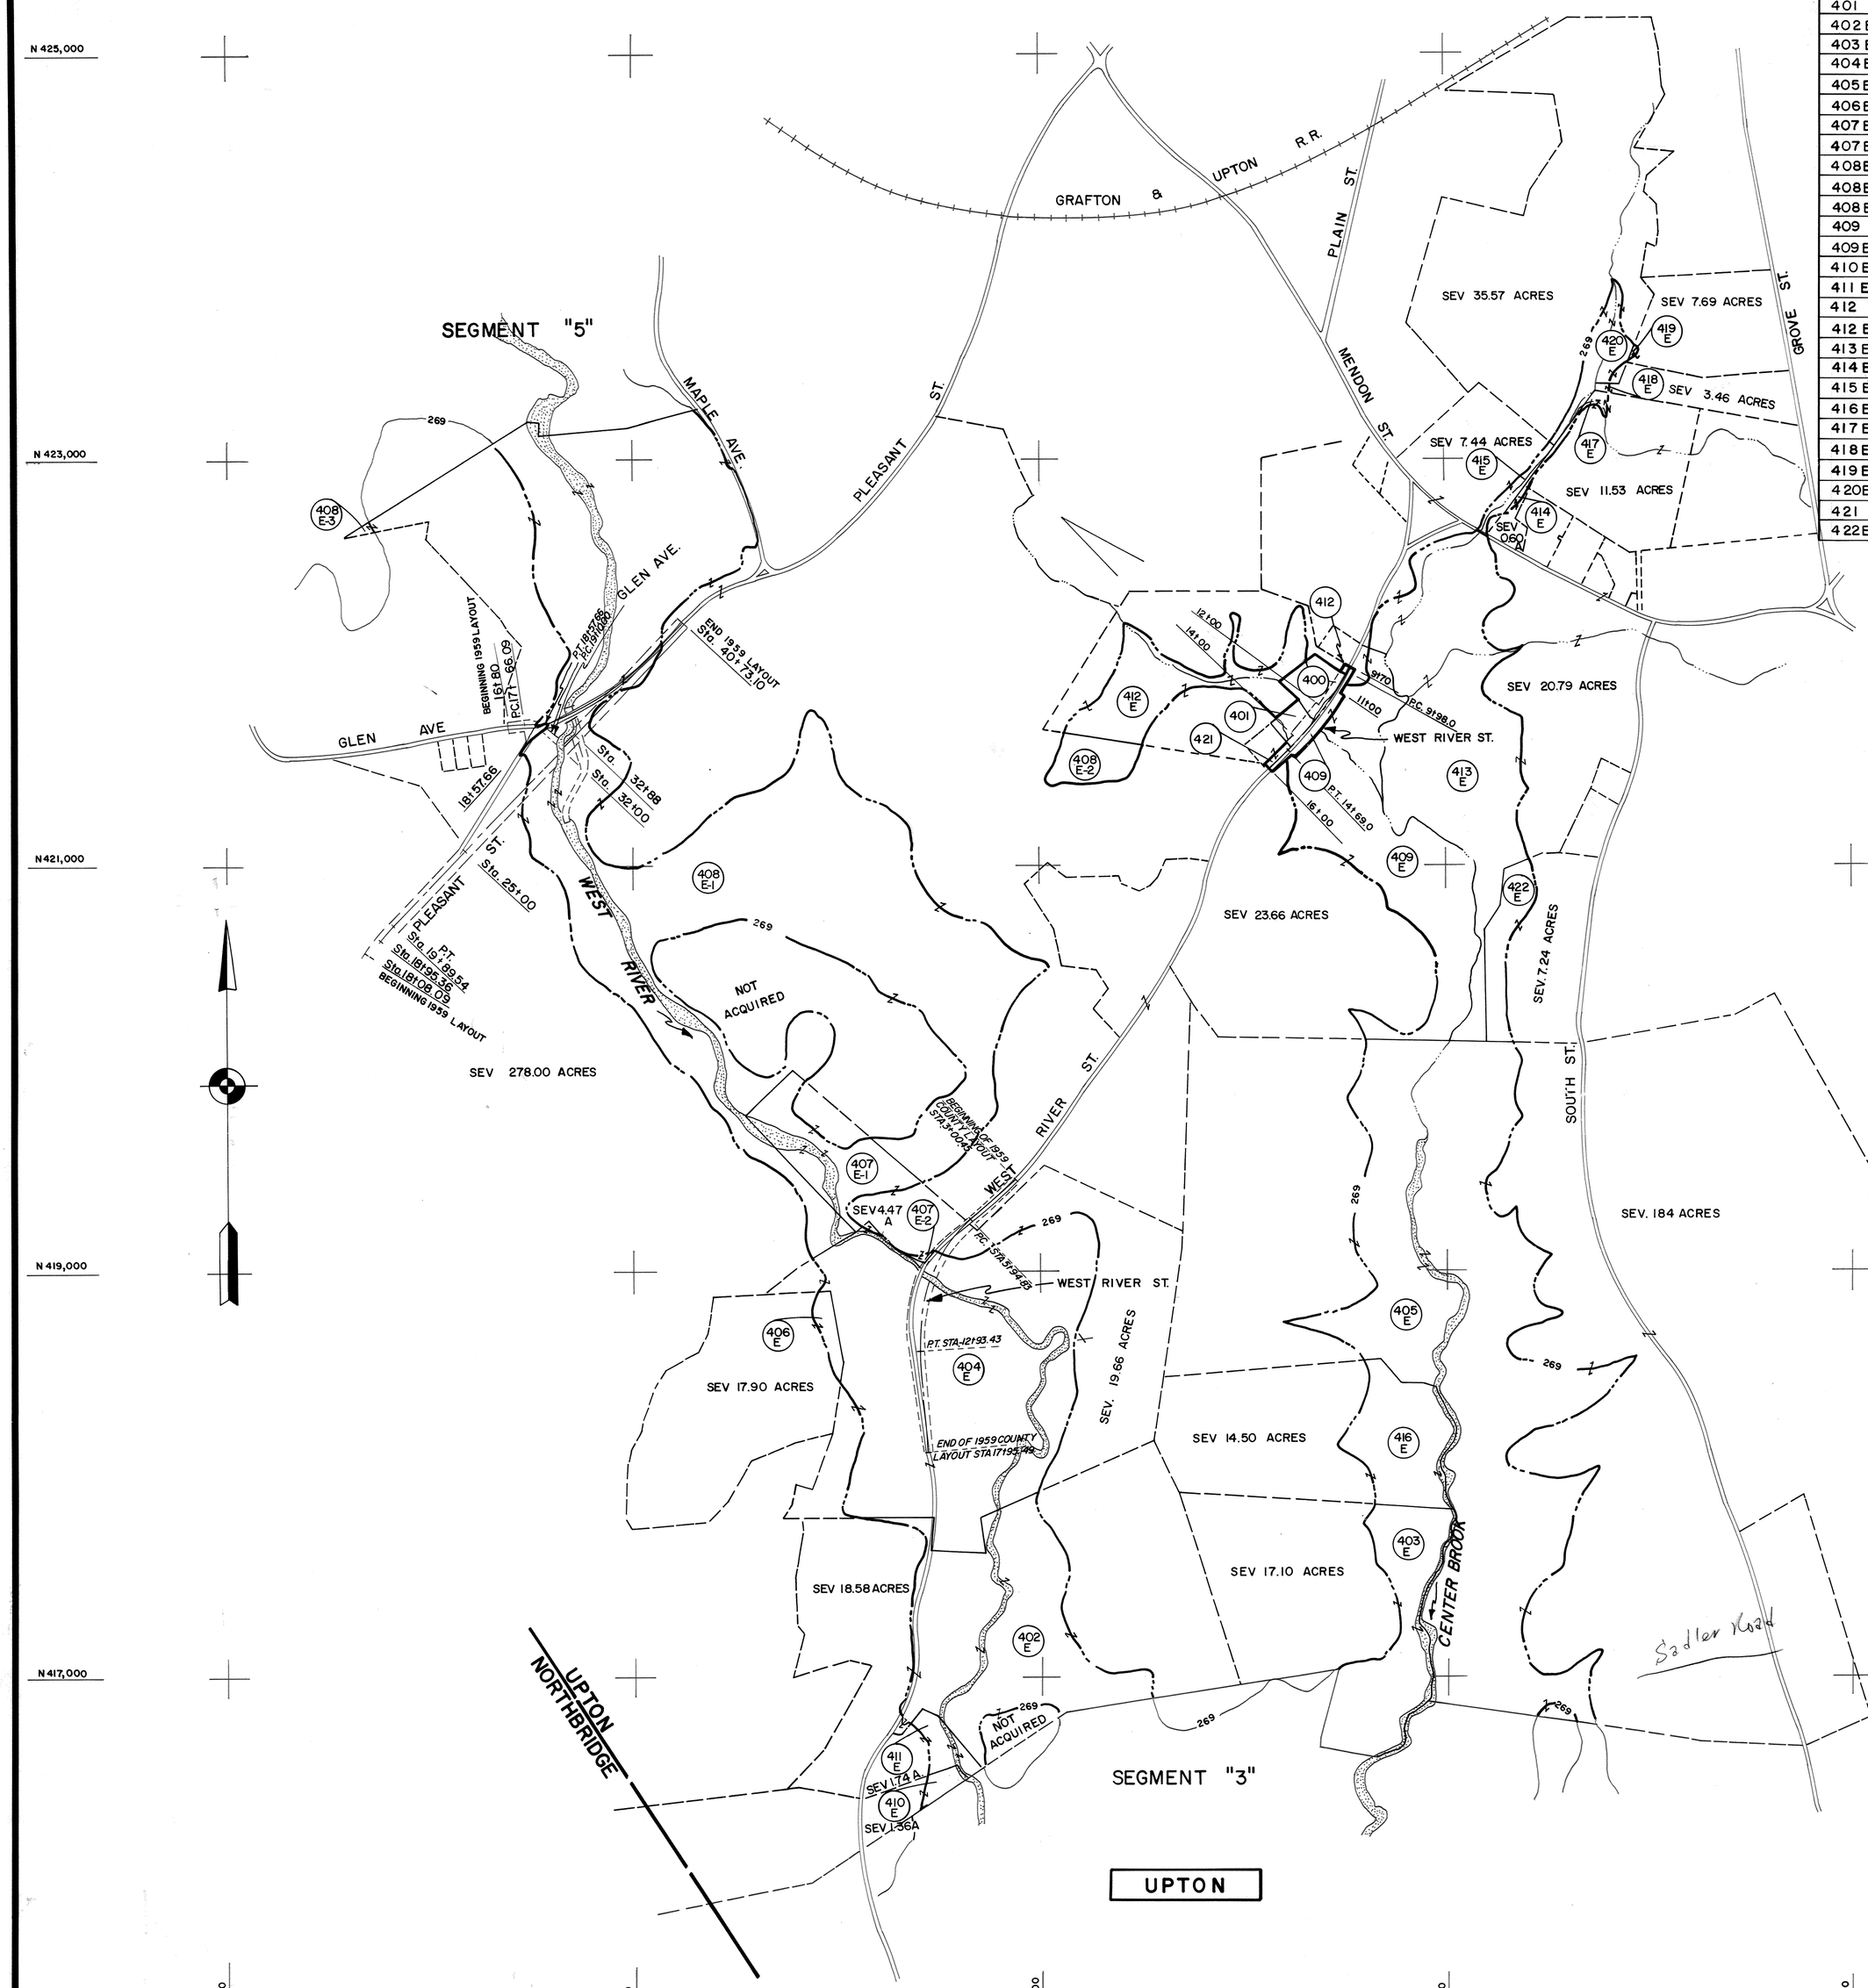


## TRACT REGISTER OF ACQUISITION AFTER 1 JAN. 1943 (CIVIL)

| TRACT NO. | LAND OWNER | ACREAGE FEE | ACREAGE EASM'T | ACREAGE LEASED | ACREAGE PERMIT | REMARKS |
|---|---|---|---|---|---|---|
| 400 | Robin K. Knaack, et ux | 1.10 | | | | |
| 401 | Thomas O. Bergeron, et ux | 0.52 | | | | |
| 402 E | Frank J. Roman | | 18.67 | | | Perp flowage easement from 10-28-60 |
| 403 E | Victor Allen, et al | | 8.60 | | | Perp flowage easement from 12-28-61 |
| 404 E | Theodore Fowler, et ux | | 35.60 | | | Perp flowage easement from 6-6-61 |
| 405 E | Alfred S. Reed, et al | | 54.20 | | | Perp flowage easement from 11-3-60 |
| 406 E | George E. Nydam, et ux | | 0.78 | | | Perp flowage easement from 11-3-60 |
| 407 E-1 | Richard P. Hoberg, et ux. | | 4.58 | | | Perp flowage easement from 9-28-60 |
| 407 E-2 | Richard P. Hoberg, et ux. | | 0.24 | | | Perp flowage easement from 9-28-60 |
| 408 E-1 | Commonwealth of Massachusetts | | 80.10 | | | Perp flowage easement from 1-11-61 |
| 408 E-2 | Commonwealth of Massachusetts | | 1.80 | | | Perp flowage easement from 1-11-61 |
| 408 E-3 | Commonwealth of Massachusetts | | 0.09 | | | Perp flowage easement from 1-11-61 |
| 409 | Gerald L. Shaughnessy | 0.64 | | | | |
| 409 E | Gerald L. Shaughnessy | | 16.00 | | | Perp. flowage easement from 10-1-60 |
| 410 E | John H. Allen, et ux | | 0.50 | | | Perp flowage easement from 9-22-60 |
| 411 E | Jane B. Allen | | 1.20 | | | Perp flowage easement from 9-22-60 |
| 412 | Thomas O. Bergeron, et ux | 0.03 | | | | |
| 412 E | Thomas O. Bergeron, et ux | | 6.36 | | | Perp flowage easement from 8-31-61 |
| 413 E | Emma Nelson, et al | | 21.60 | | | Perp flowage easement from 6-19-61 |
| 414 E | George Burnham, et ux | | 0.07 | | | Perp flowage easement from 8-24-60 |
| 415 E | Hulda Swanson, et vir | | 0.58 | | | Perp flowage easement from 9-15-60 |
| 416 E | Windsor Brooks | | 6.51 | | | Perp flowage easement from 9-19-60 |
| 417 E | Windsor Brooks | | 0.30 | | | Perp flowage easement from 9-19-60 |
| 418 E | Lee C. Bird, et ux | | 0.07 | | | Perp flowage easement from 8-30-60 |
| 419 E | Russell Burke, et ux | | 0.03 | | | Perp flowage easement from 11-4-60 |
| 420 E | Sidney W. Noyes, et ux | | 2.07 | | | Perp flowage easement from 11-3-60 |
| 421 | Joseph Varieur, et ux | 0.08 | | | | |
| 422 E | Sacco Realty Corp. | | 2.69 | | | Perp flowage easement from 8-29-60 |

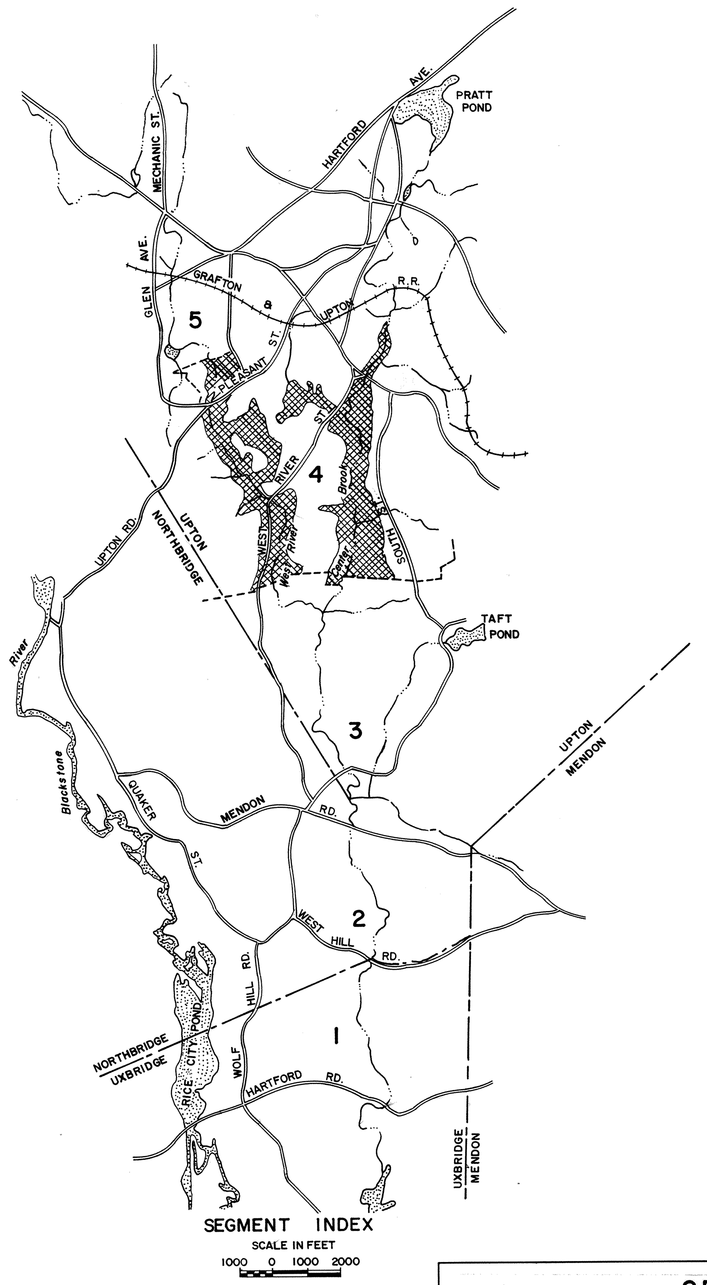


FINAL

# PROJECT MAP

DEPT. OF THE

USING SERVICE

## LOCATION OF PROJECT

STATE

COUNTY

DIVISION

DISTRICT

ARMY AREA

MILES OF

MILES OF

## TRANSPORTATION FACILITIES

RAILROADS

STATE ROADS

FEDERAL ROADS

AIR LINES

## ACQUISITION

TOTAL ACRES ACQUIRED

FEE

PUBLIC DOMAIN { WITHDRAWAL / USE PERMIT

USE PERMIT (OTHER THAN P. D.)

TRANSFER { }

LEASE

LESSER INTERESTS { }

## DISPOSAL

TOTAL ACRES DISPOSED OF

SOLD

PUBLIC DOMAIN { WITHDRAWAL / USE PERMIT

USE PERMIT (OTHER THAN P. D.)

TRANSFERRED { }

LEASES TERMINATED

LESSER INTERESTS TERM.

REASSIGNED

OTHER

## LEGEND

EXCEPT FOR THE SPECIAL SYMBOLS SHOWN BELOW MAP SYMBOLS ARE STANDARD IN ARMY MAP SERVICE TECHNICAL MANUAL NO. 23.

RESERVATION LINE

RESERVATION LINE (Actual Survey)

TRACT BOUNDARY LINE

TRACT NUMBER

CONTOUR LINE

DISPOSAL

EXTENDED OWNERSHIP LINE

| | | | |
|---|---|---|---|
| M | 8-16-77 | Final Audit. | GAS |
| | 6-14-71 | Title changed - ER 1120-2-111, dated 2-17-71. | GAS |
| | 4-23-63 | Tract 423E dropped. | GAS |
| | 5-24-61 | New landowner (Tract 412 Series). | GAS |
| | 9-26-60 | New landowner (Tract 405E). | GAS |
| MICRO-FILMED | DATE | REVISIONS | BY |

SEGMENT "4"

DEPARTMENT OF THE ARMY
OFFICE OF THE DIVISION ENGINEER
NEW ENGLAND DIVISION

DRAWN BY

TRACED BY

CHECKED BY

SUBMITTED BY: Joseph A. Sabin, Chief, P&C Br. R.E. Div.

RECOMMENDED BY: H. Medlock, Chief, REAL ESTATE DIVISION

REAL ESTATE

WEST HILL DAM

APPROVED BY: Raymond A. Wilfert, COLONEL, C.E. for DIVISION ENGINEER

DATE MAY 1960

OFFICE, CHIEF OF ENGINEERS, WASHINGTON 25, D. C.

AUDITED

INSTALLATION OR PROJECT NO. NED-2-0016

SCALE IN FEET 400 0 400 800

SHEET 4 OF 5 DRAWING NO. 1559

EM 405-1-200

Eng. Form 1458-A
1 OCT. 62

CORPS OF ENGINEERS

U. S. ARMY

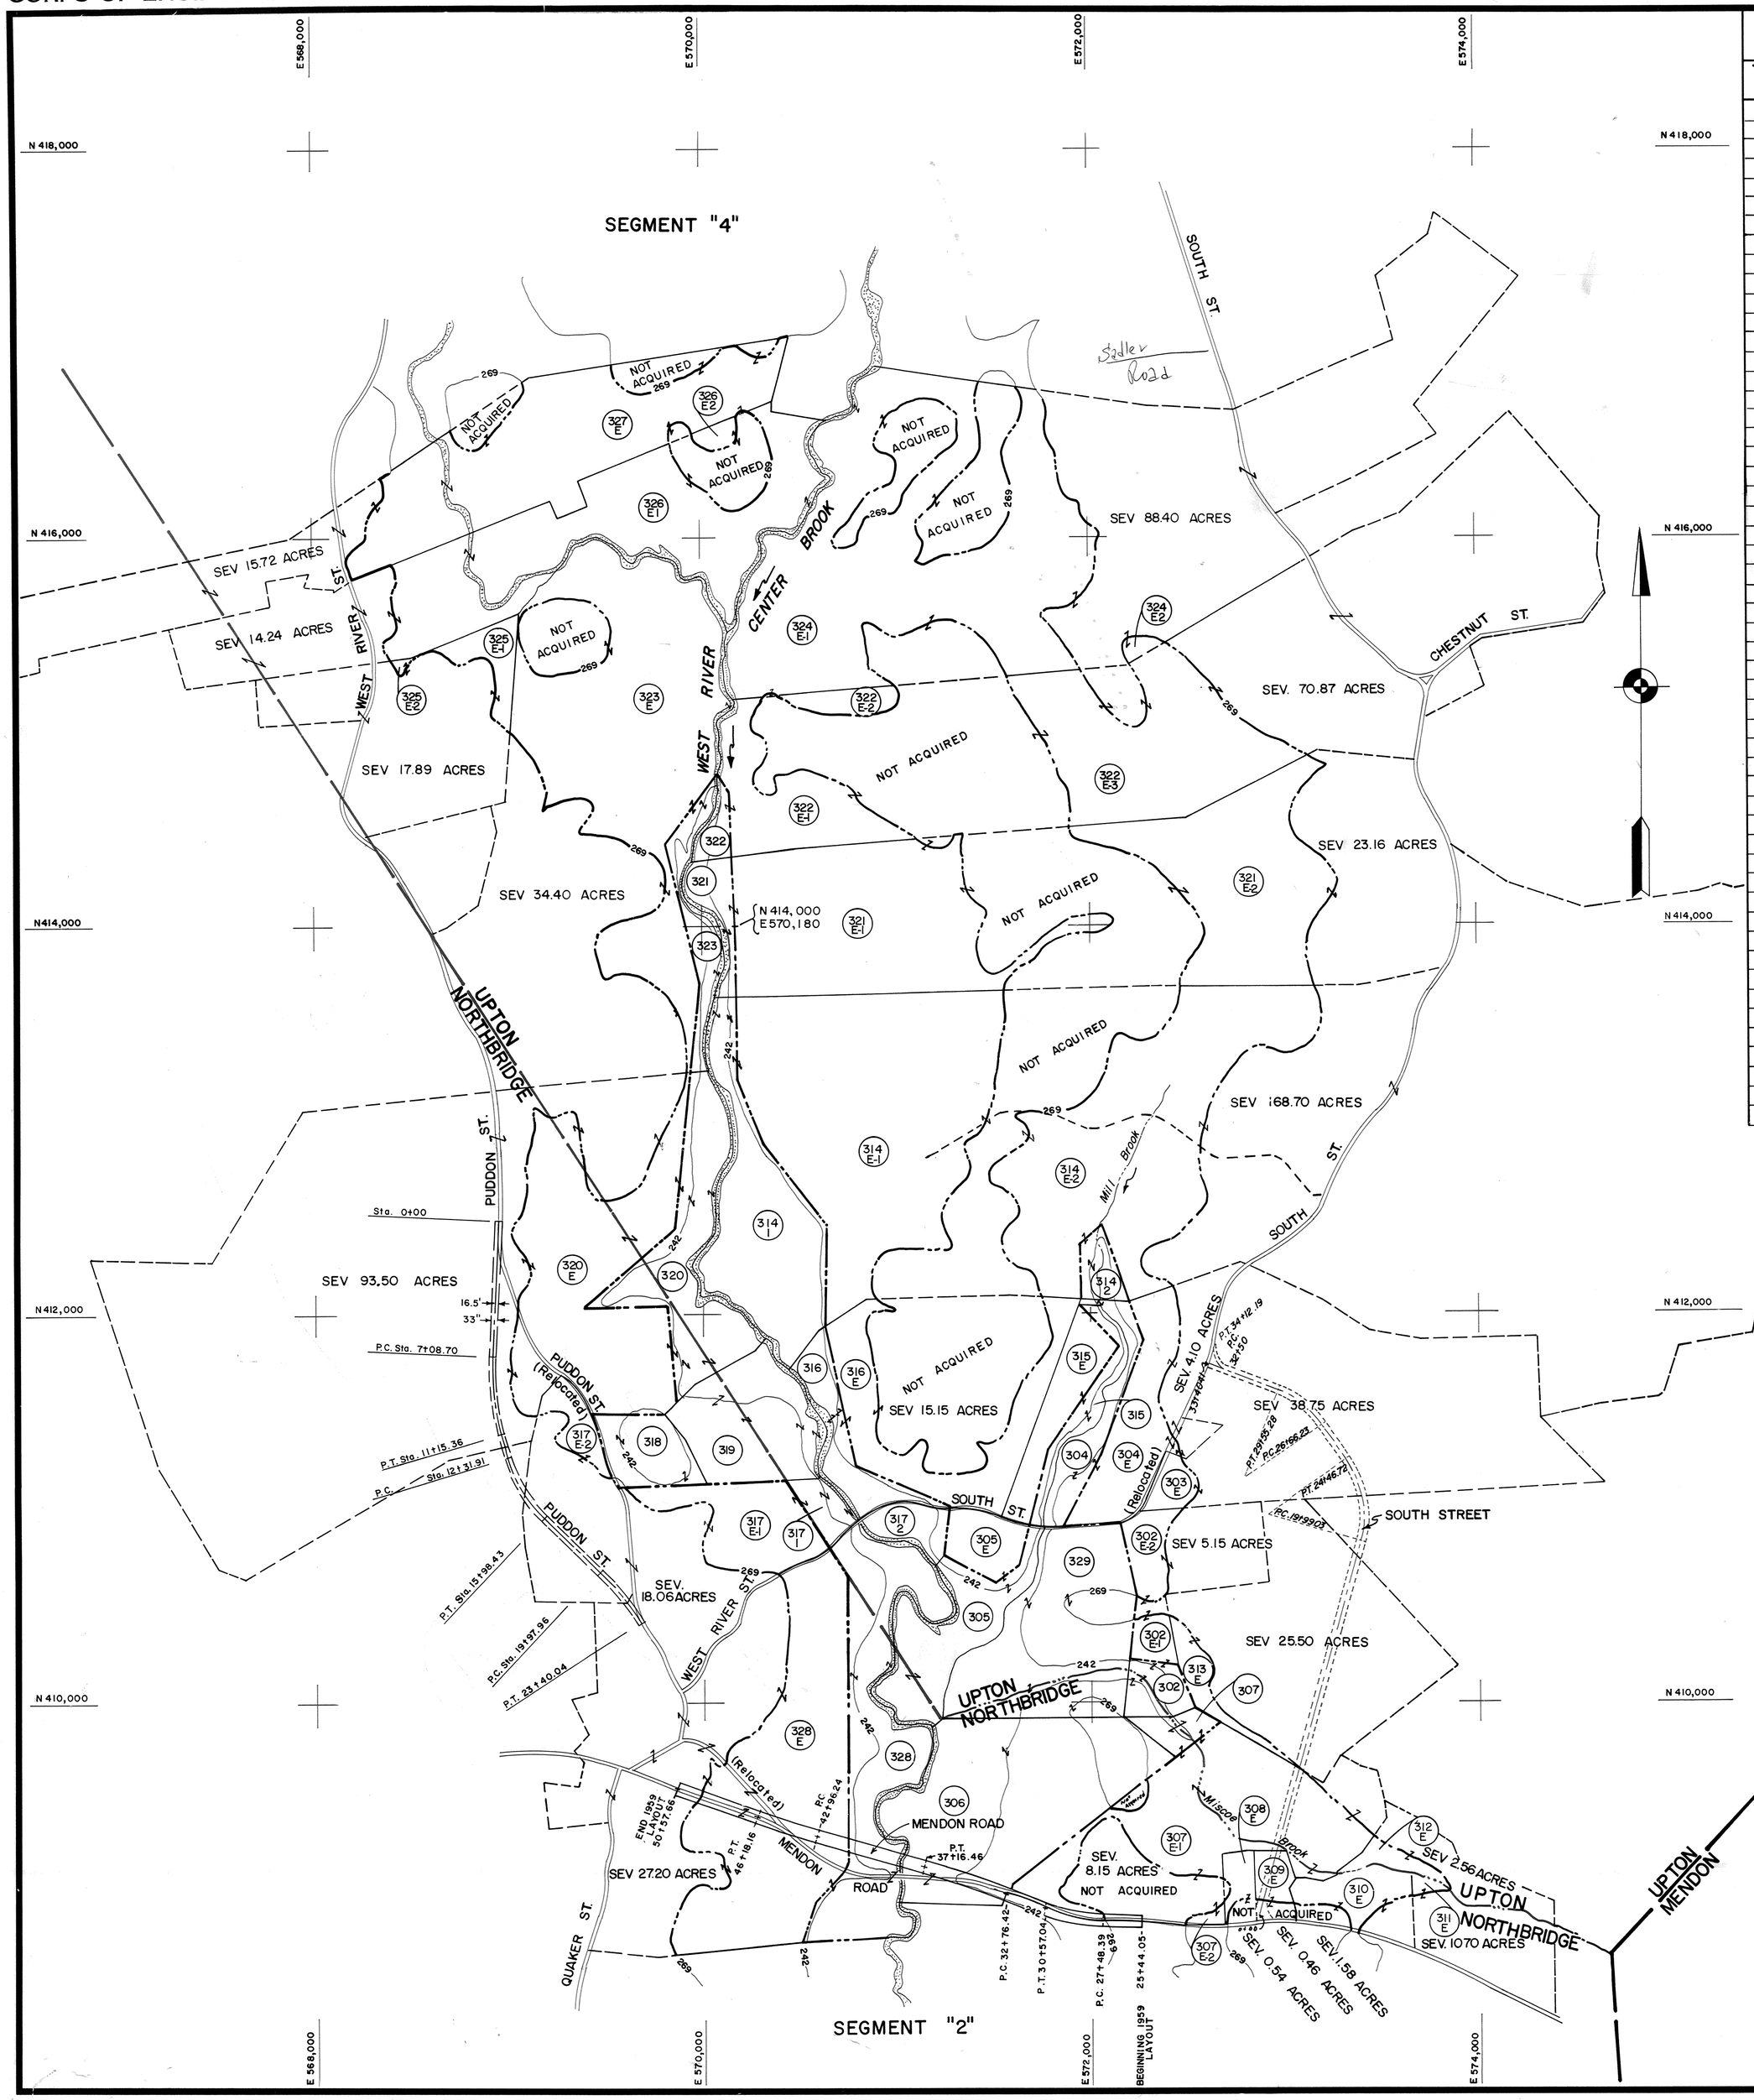


## TRACT REGISTER OF ACQUISITION AFTER 1 JAN. (1943 CIVIL)

| TRACT NO. | LAND OWNER | ACREAGE FEE | ACREAGE EASM'T | ACREAGE LEASED | ACREAGE PERMIT | REMARKS |
|---|---|---|---|---|---|---|
| 302 | Francis H. Steele, et ux | 1.96 | | | | |
| 302E-1 | Francis H. Steele, et ux | | 1.18 | | | Perp. flowage easm't from 9-24-60 |
| 302E-2 | Francis H. Steele, et ux | | 2.09 | | | Perp. flowage easm't from 9-24-60 |
| 303E | Benjamin C. Crooker Heirs, et al. | | 1.23 | | | Perp. flowage easm't from 12-30-60 |
| 304 | Francis H. Steele | 3.29 | | | | |
| 304E | Francis H. Steele | | 7.19 | | | Perp. flowage easm't from 9-24-60 |
| 305 | Douwe Nydam | 7.85 | | | | |
| 305E | Douwe Nydam | | 2.78 | | | Perp. flowage easm't from 10-11-60 |
| 306 | Ludovico Ambrogi, et ux | 22.10 | | | | |
| 307 | Upton Fuel and Construction Co., Inc. | 1.33 | | | | |
| 307E-1 | Upton Fuel and Construction Co., Inc. | | 16.43 | | | Perp. flowage easm't from 12-30-60 |
| 307E-2 | Upton Fuel and Construction Co., Inc. | | 0.28 | | | Perp. flowage easm't from 12-30-60 |
| 308E | Curtis King Heirs | | 0.99 | | | Perp. flowage easm't from 12-30-60 |
| 309E | Thomas J. Lapham | | 1.22 | | | Perp. flowage easm't from 12-30-60 |
| 310E | Carl H. Carlson, et ux | | 2.65 | | | Perp. flowage easm't from 5-11-61 |
| 311E | Town of Northbridge | | 0.29 | | | Perp. flowage easm't from 12-7-60 |
| 312E | Nathan R. Streeter, Heirs | | 1.08 | | | Perp. flowage easm't from 12-30-60 |
| 313E | Benjamin C. Crooker Heirs, et al | | 1.61 | | | Perp. flowage easm't from 12-30-60 |
| 314-1 | Upton Fuel & Construction Co., Inc. | 14.03 | | | | |
| 314-2 | Upton Fuel & Construction Co., Inc. | 1.54 | | | | |
| 314E-1 | Upton Fuel & Construction Co., Inc. | | 35.20 | | | Perp. flowage easm't from 12-30-60 |
| 314E-2 | Upton Fuel & Construction Co., Inc. | | 28.80 | | | Perp flowage easm't from 12-30-60 |
| 315 | Benjamin C. Crooker Heirs, et al. | 2.32 | | | | |
| 315E | Benjamin C. Crooker Heirs, et al. | | 4.24 | | | Perp. flowage easm't from 12-30-60 |
| 316 | Stephan Bourassa | 4.31 | | | | |
| 316E | Stephan Bourassa | | 9.43 | | | Perp. flowage easm't from 12-28-61 |
| 317-1 | Vera Mullen | 1.55 | | | | |
| 317-2 | Vera Mullen | 2.15 | | | | |
| 317E-1 | Vera Mullen | | 6.46 | | | Perp. flowage easm't from 12-30-60 |
| 317E-2 | Vera Mullen | | 1.86 | | | Perp. flowage easm't from 12-30-60 |
| 318 | Leo H. Smith | 3.84 | | | | |
| 319 | Judson Rawson Heirs | 9.33 | | | | |
| 320 | Gertrude Nydam | 10.99 | | | | |
| 320E | Gertrude Nydam | | 22.33 | | | Perp. flowage easm't from 12-30-60 |
| 321 | Fred S. Hall, et ux | 2.37 | | | | |
| 321E-1 | Fred S. Hall, et ux | | 23.10 | | | Perp. flowage easm't from 12-30-60 |
| 321E-2 | Fred S. Hall, et ux | | 17.60 | | | Perp. flowage easm't from 12-30-60 |
| 322 | Wesley Tinkham, et ux | 1.28 | | | | |
| 322E-1 | Wesley Tinkham, et ux | | 8.15 | | | Perp. flowage easm't from 9-7-60 |
| 322E-2 | Wesley Tinkham, et ux | | 1.45 | | | Perp. flowage easm't from 9-7-60 |
| 322E-3 | Wesley Tinkham, et ux | | 17.50 | | | Perp. flowage easm't from 9-7-60 |
| 323 | Henry J. Poirier, et ux | 3.42 | | | | |
| 323E | Henry J. Poirier, et ux | | 32.10 | | | Perp. flowage easm't from 12-30-60 |
| 324E-1 | Raymond Whiting | | 40.60 | | | Perp. flowage easm't from 10-11-61 |
| 324E-2 | Raymond Whiting | | 0.52 | | | Perp. flowage easm't from 10-11-61 |
| 325E-1 | Albert J. Robida, et ux | | 2.27 | | | Perp. flowage easm't from 10-1-60 |
| 325E-2 | Albert J. Robida, et ux | | 0.12 | | | Perp. flowage easm't from 10-1-60 |
| 326E-1 | Edward Wadsworth, et al | | 23.90 | | | Perp. flowage easm't from 8-24-60 |
| 326E-2 | Edward Wadsworth, et al | | 0.58 | | | Perp. flowage easm't from 8-24-60 |
| 327E | David LeClaire, et ux | | 23.20 | | | Perp. flowage easm't from 12-30-60 |
| 328 | William T. Oosterman, et ux | 15.58 | | | | |
| 328E | William T. Oosterman, et ux | | 25.40 | | | Perp. flowage easm't from 12-30-60 |
| 329 | George Dion | 15.79 | | | | |

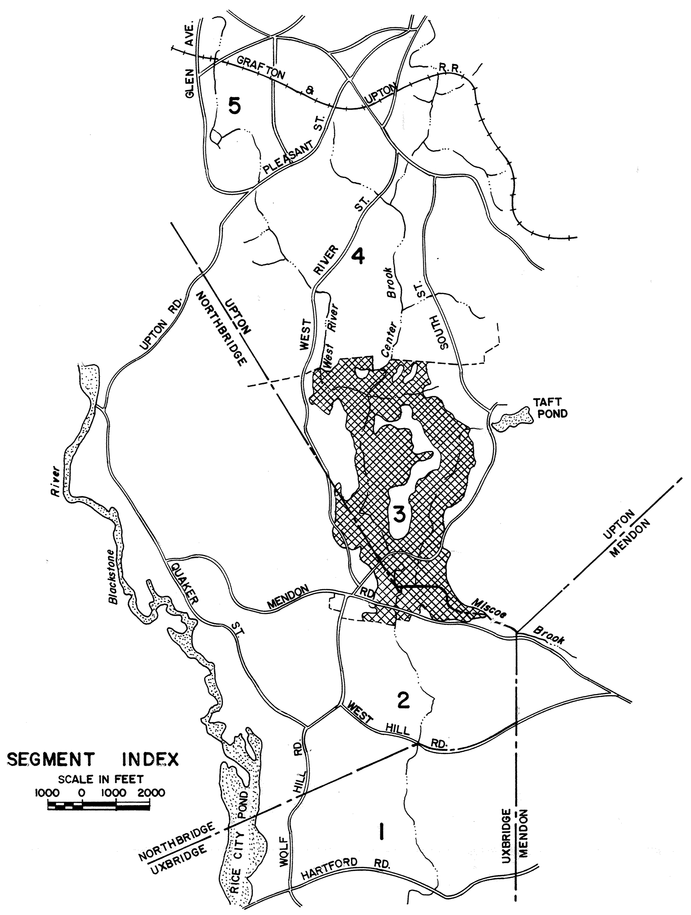


FINAL

# PROJECT MAP

DEPT. OF THE

USING SERVICE

## LOCATION OF PROJECT

STATE

COUNTY

DIVISION

DISTRICT

ARMY AREA

MILES OF

MILES OF

## TRANSPORTATION FACILITIES

RAILROADS

STATE ROADS

FEDERAL ROADS

AIR LINES

## ACQUISITION

TOTAL ACRES ACQUIRED

FEE

PUBLIC DOMAIN { WITHDRAWAL / USE PERMIT

USE PERMIT (OTHER THAN P. D.)

TRANSFER

LEASE

LESSER INTERESTS

## DISPOSAL

TOTAL ACRES DISPOSED OF

SOLD

PUBLIC DOMAIN { WITHDRAWAL / USE PERMIT

USE PERMIT (OTHER THAN P. D.)

TRANSFERRED

LEASES TERMINATED

LESSER INTERESTS TERM.

REASSIGNED

OTHER

## LEGEND

EXCEPT FOR THE SPECIAL SYMBOLS SHOWN BELOW MAP SYMBOLS ARE STANDARD IN ARMY MAP SERVICE TECHNICAL MANUAL NO. 23.

RESERVATION LINE

RESERVATION LINE (Actual Survey)

TRACT BOUNDARY LINE

TRACT NUMBER

CONTOUR LINE

DISPOSAL

EXTENDED OWNERSHIP LINE

| MICRO-FILMED | DATE | REVISIONS | BY |
|---|---|---|---|
| M | 8-16-77 | Final Audit. | |
| | 6-14-71 | Title changed - ER 1120-2-111, dated 2-17-71. | |
| | 12-16-60 | Contour revised Tract C 327E. | |
| | 11-21-60 | Mendon Road relocation added | |
| | 11-15-60 | Tracts 306E-1 and 306E-2 dropped. Tract 306 revised. | |

SEGMENT "3"

DEPARTMENT OF THE ARMY
OFFICE OF THE DIVISION ENGINEER
NEW ENGLAND DIVISION

DRAWN BY

TRACED BY

CHECKED BY

SUBMITTED BY: Joseph A. Bolton, Chief, R.E. Br.

RECOMMENDED BY: Herndlock, Actg. CHIEF REAL ESTATE DIVISION

APPROVED BY: Raymond A. Seifert, COLONEL, C.E. for DIVISION ENGINEER DATE MAY 1960

REAL ESTATE

WEST HILL DAM

OFFICE, CHIEF OF ENGINEERS, WASHINGTON 25, D. C.

AUDITED

INSTALLATION OR PROJECT NO. NED-2-0016

Scale in Feet 400 0 400 800

SHEET 3 OF 5 DRAWING NO. 1558

EM 405-1-200 ENG. FORM 1456-A 1 OCT. 62

CORPS OF ENGINEERS

U. S. ARMY

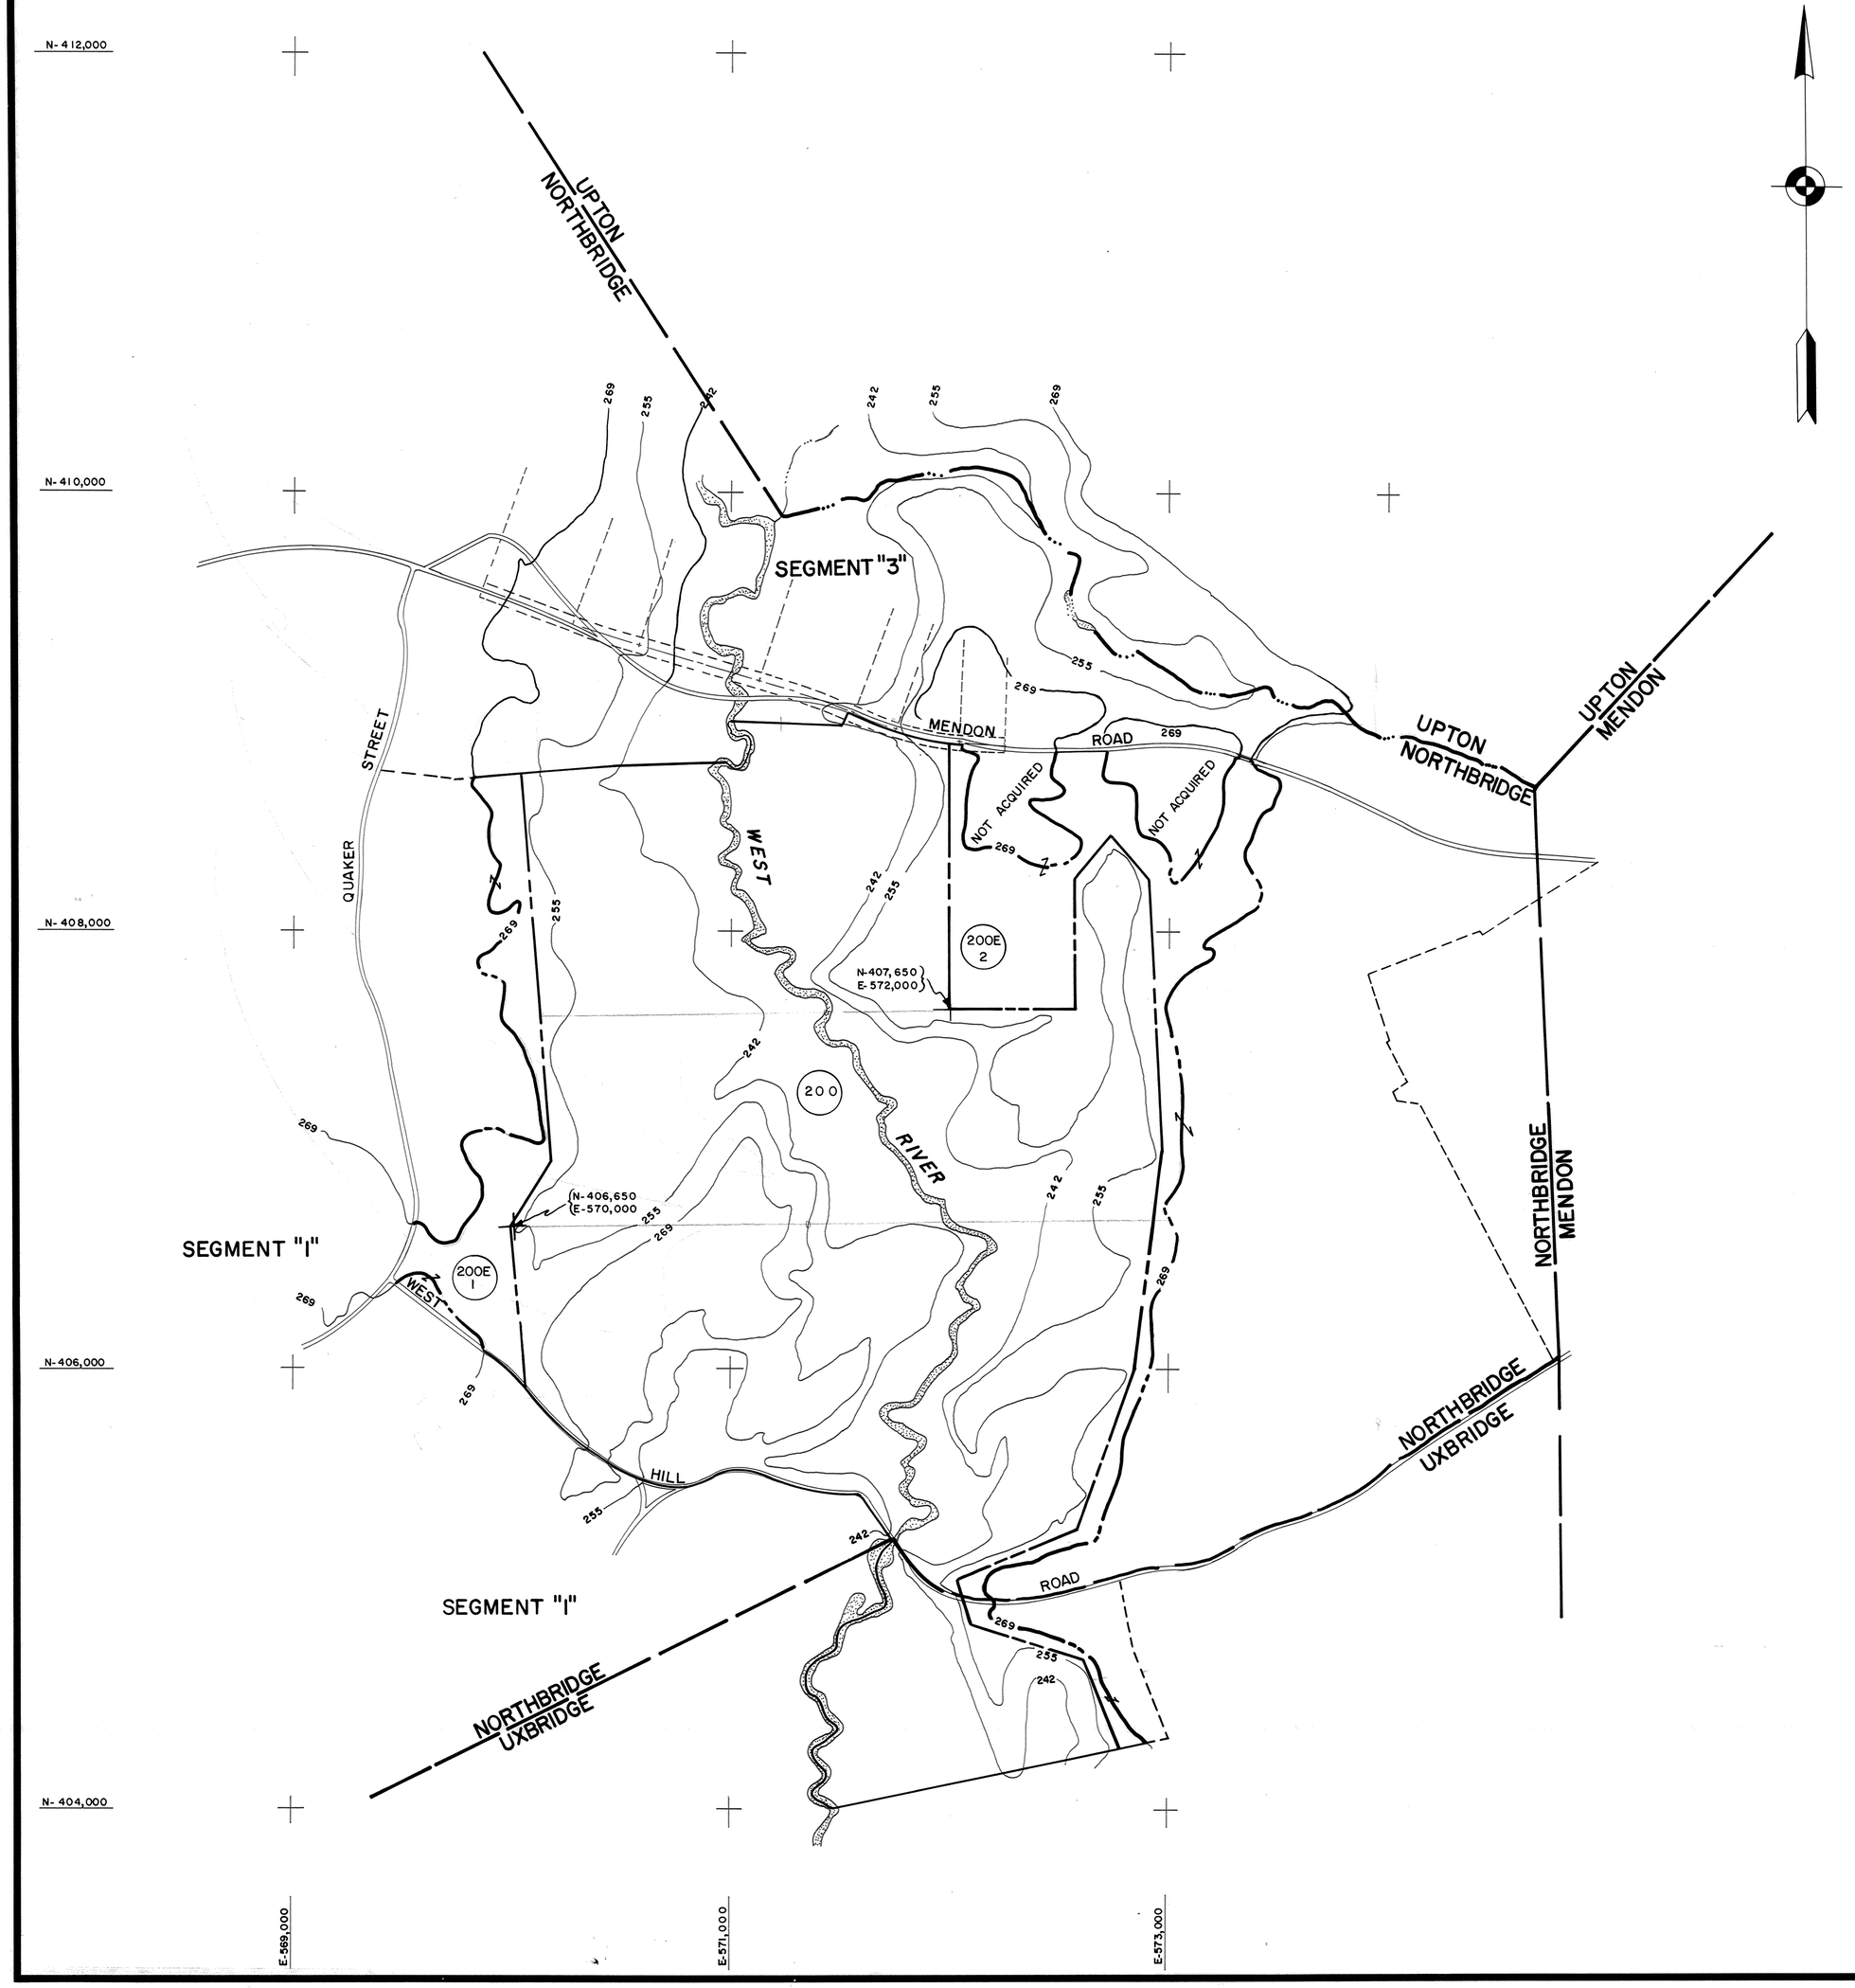


## TRACT REGISTER OF ACQUISITION AFTER 1 JAN. 1943 (CIVIL).

| TRACT NO. | LAND OWNER | ACREAGE FEE | ACREAGE EASM'T | ACREAGE LEASED | ACREAGE PERMIT | REMARKS |
|---|---|---|---|---|---|---|
| 200 | E. Kent Swift, Jr., et al. | 222.00 | | | | |
| 200E-1 | E. Kent Swift, Jr., et al. | | 13.00 | | | Perp. flowage easm't from 12-31-59 |
| 200E-2 | E. Kent Swift, Jr., et al. | | 28.50 | | | Perp. flowage easm't from 12-31-59 |

FINAL

# PROJECT MAP

DEPT. OF THE

USING SERVICE

## LOCATION OF PROJECT

STATE

COUNTY

DIVISION

DISTRICT

ARMY AREA

MILES OF

MILES OF

## TRANSPORTATION FACILITIES

RAILROADS

STATE ROADS

FEDERAL ROADS

AIR LINES

## ACQUISITION

TOTAL ACRES ACQUIRED

FEE

PUBLIC DOMAIN { WITHDRAWAL / USE PERMIT

USE PERMIT (OTHER THAN P. D.)

TRANSFER

LEASE

LESSER INTERESTS

## DISPOSAL

TOTAL ACRES DISPOSED OF

SOLD

PUBLIC DOMAIN { WITHDRAWAL / USE PERMIT

USE PERMIT (OTHER THAN P. D.)

TRANSFERRED

LEASES TERMINATED

LESSER INTERESTS TERM.

REASSIGNED

OTHER

## LEGEND

EXCEPT FOR THE SPECIAL SYMBOLS SHOWN BELOW MAP SYMBOLS ARE STANDARD IN ARMY MAP SERVICE TECHNICAL MANUAL NO. 23.

RESERVATION LINE

RESERVATION LINE (Actual Survey)

TRACT BOUNDARY LINE

TRACT NUMBER

CONTOUR LINE

DISPOSAL

EXTENDED OWNERSHIP LINE

## SEGMENT "2"

DEPARTMENT OF THE ARMY
OFFICE OF THE DIVISION ENGINEER
NEW ENGLAND DIVISION

DRAWN BY

TRACED BY

CHECKED BY

SUBMITTED BY: Joseph A. Bobo, Chief, P.C.B. R.E.D.

RECOMMENDED BY: Hemostat, Chief, REAL ESTATE DIVISION

APPROVED BY: Raymond A. Seifert, COLONEL, C.E. for DIVISION ENGINEER

DATE MAY 1960

REAL ESTATE

# WEST HILL DAM

OFFICE, CHIEF OF ENGINEERS, WASHINGTON 25, D. C.

AUDITED

INSTALLATION OR PROJECT NO. NED-2-0016

SCALE IN FEET 400 0 400 800

SHEET 2 OF 5 DRAWING NO. 1557

| MICRO-FILMED | DATE | REVISIONS | BY |
|---|---|---|---|
| M | 8-16-77 | Final Audit. | JAS |
| | 6-14-71 | Title changed - ER 1120-2-111, dated 2-17-71. | JAS |

EM 405-1-200

ENG. FORM 1496-A
1 OCT. 62

CORPS OF ENGINEERS

U. S. ARMY

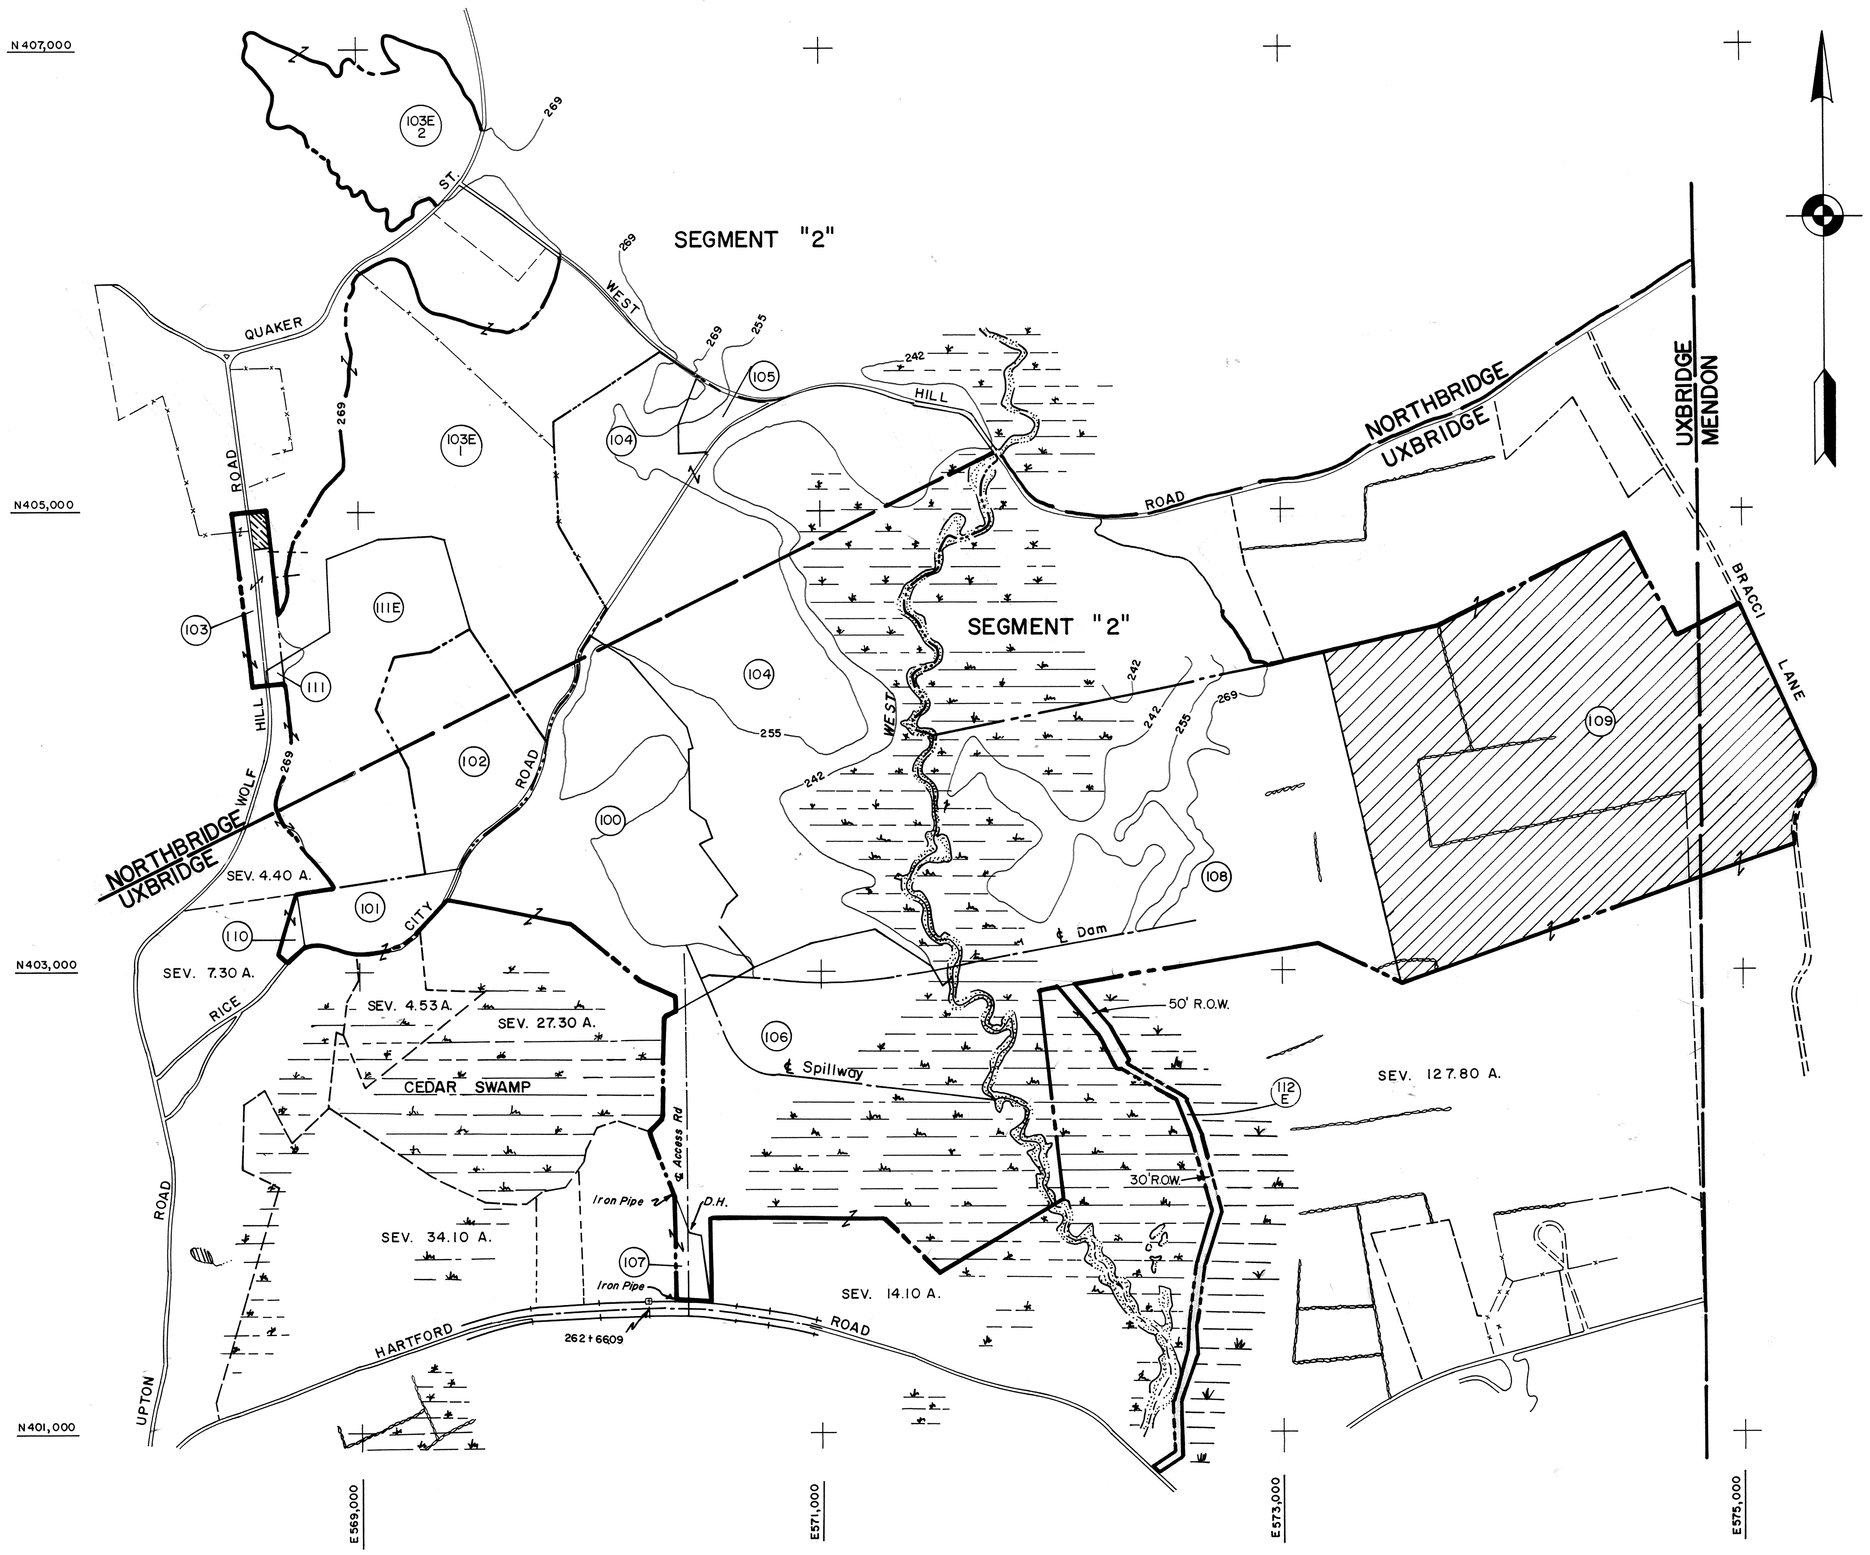


0.25 acres, fee, conveyed to Theodore S. and Priscilla C. Koopman by Quitclaim Deed dated 5-17-78 (Portion of tract 103).

57.40 acres, fee, conveyed to Angelo V. Vecchione by Quitclaim Deed dated 4-29-86 (Portion of tracts 108 and 109).

TRACT REGISTER OF ACQUISITION AFTER 1 JAN. 1943 (CIVIL)

| TRACT NO. | LAND OWNER | ACREAGE FEE | EASM'T | LEASED | PERMIT | REMARKS |
|---|---|---|---|---|---|---|
| 100 | Town of Uxbridge | 22.50 | | | | |
| 101 | George Legg, et al | 3.79 | | | | |
| 102 | Louis Bilodeau | 8.31 | | | | |
| 103 | Albert T. Koopman, et ux | 2.40 | | | | |
| 103E-1 | Albert T. Koopman, et ux | | 35.70 | | | Perp flowage easm't from 12-31-59 |
| 103E-2 | Albert T. Koopman, et ux | | 10.70 | | | Perp flowage easm't from 12-31-59 |
| 104 | Phillip A. Johnson, et ux | 71.00 | | | | |
| 105 | Kenneth Guertin, et ux | 1.20 | | | | |
| 106 | Norman I. Rogers | 40.90 | | | | |
| 107 | Harry Mael, et al | 0.66 | | | | |
| 108 | George F. Haigh, Jr., et ux | 78.90 | | | | |
| 109 | Walter J. Channing, et ux | 34.60 | | | | |
| 110 | Vinton E. White, et ux | 0.41 | | | | |
| 111 | Edwin M. Aldrich, et al | 0.12 | | | | |
| 111E | Edwin M. Aldrich, et al | | 16.90 | | | Perp flowage easm't from 12-31-59 |
| 112E | George F. May | | 1.83 | | | |

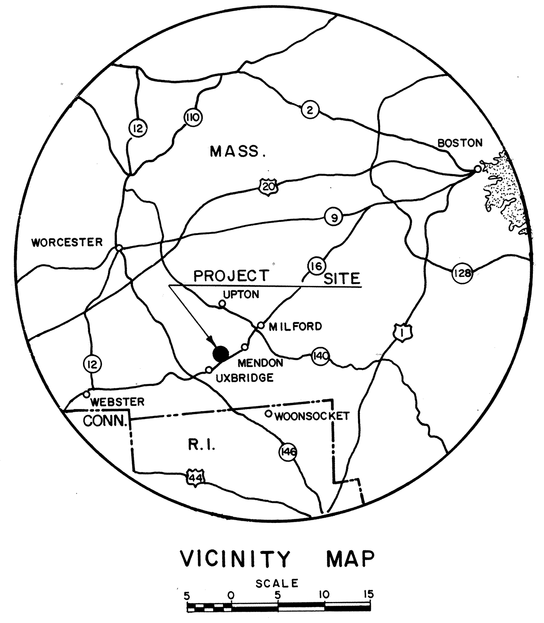


VICINITY MAP

SCALE 5 0 5 10 15

MAPPING OF THE LAND DESIGNATED ON THIS SHEET WAS PERFORMED BY MOORE SURVEY & MAPPING CORP. SHREWSBURY MASS UNDER CONTRACT NO DA 19-016-CIV ENG 59-306

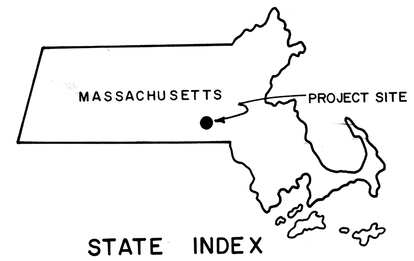


STATE INDEX

FINAL

# PROJECT MAP

DEPT. OF THE ARMY

USING SERVICE

## LOCATION OF PROJECT

STATE MASSACHUSETTS

COUNTY WORCESTER

DIVISION NEW ENGLAND

DISTRICT

ARMY AREA FIRST

16 MILES SE OF WORCESTER

34 MILES SW OF BOSTON

IN UXBRIDGE, MENDON, NORTHBRIDGE & UPTON

## TRANSPORTATION FACILITIES

RAILROADS

STATE ROADS

FEDERAL ROADS

AIR LINES

## ACQUISITION

TOTAL ACRES ACQUIRED 1460.22

FEE 614.19

PUBLIC DOMAIN { WITHDRAWAL / USE PERMIT

USE PERMIT (OTHER THAN P. D.)

TRANSFER

LEASE

LESSER INTERESTS 846.03

## DISPOSAL

TOTAL ACRES DISPOSED OF 0.25

SOLD FEE 0.25

PUBLIC DOMAIN { WITHDRAWAL / USE PERMIT

USE PERMIT (OTHER THAN P. D.)

TRANSFERRED

LEASES TERMINATED

LESSER INTERESTS TERM.

REASSIGNED

OTHER

## LEGEND

EXCEPT FOR THE SPECIAL SYMBOLS SHOWN BELOW MAP SYMBOLS ARE STANDARD IN ARMY MAP SERVICE TECHNICAL MANUAL NO. 23.

RESERVATION LINE

RESERVATION LINE (Actual Survey)

TRACT BOUNDARY LINE

TRACT NUMBER

CONTOUR LINE

DISPOSAL

EXTENDED OWNERSHIP LINE

## ACQUISITION AUTHORIZATION

Public Law 534, dated 22 Dec. 1944
3rd. Ind. O.C.E. to N.E.D. 7 Oct. 1959
T.T. O.C.E. to N.E.D. 21 April 1959

## SEGMENT "1"

| MICRO-FILMED | DATE | REVISIONS | BY |
|---|---|---|---|
| | 4-18-96 | Disposal of 57.40 acres shown. | RLC |
| | 4-6-81 | Tract 112E added. | RLC |
| | 5-17-78 | Disposal of 0.25 Acres, portion of TR. 103. | JAG |
| M | 8-16-77 | Final Audit. | JAG |
| | 6-14-71 | Title changed - ER 1120-2-111, dated 2-17-71. | JAG |
| | 4-3-69 | Tract 107 corrected. | JAG |

DEPARTMENT OF THE ARMY
OFFICE OF THE DIVISION ENGINEER
NEW ENGLAND DIVISION

DRAWN BY

TRACED BY

CHECKED BY

SUBMITTED BY: Joseph A. Bolen, Chief, R.E.&T.D.

RECOMMENDED BY: H. C. Medlock, Chief, REAL ESTATE DIVISION

APPROVED BY: Raymond A. Leifert, COLONEL, C.E. for DIVISION ENGINEER

DATE MAY 1960

REAL ESTATE

WEST HILL DAM

OFFICE, CHIEF OF ENGINEERS, WASHINGTON 25, D. C.

AUDITED

INSTALLATION OR PROJECT NO. NED-2-0016

Scale in Feet 400 0 400 800

SHEET 1 OF 5 SHEETS

DRAWING NO. 1556

EM 405-1-200

ENG. FORM 1488-A
1 OCT. 62

CORPS OF ENGINEERS

U. S. ARMY

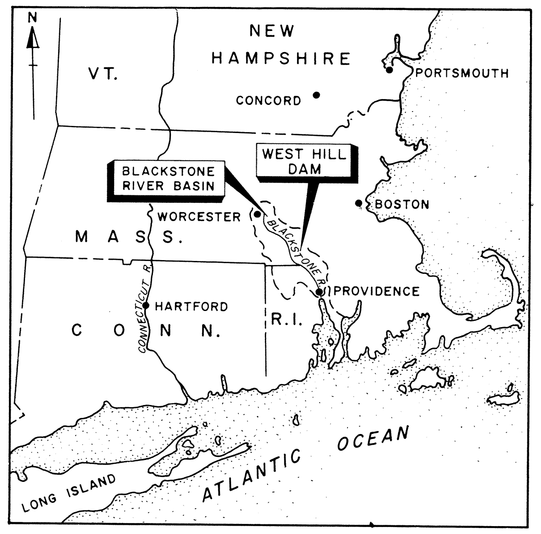


LOCATION MAP

SCALE IN MILES

20 0 20 40

N

UPTON

MENDON

NORTHBRIDGE

UXBRIDGE

GUIDE TAKING CONTOUR EL. 269.0

WINTER POOL EL. 242.0

5 YEAR FREQUENCY EL. 255.0

FOR THIS AREA SEE EXHIBIT "A"

DAM

OUTLET CHANNEL

INTAKE CHANNEL

DIKE "A"

DIKE "B"

DIKE "C"

DIKE "D"

ACCESS ROAD

SINGLE GRAVE CEM.

MAPLEWOOD CEM.

PUMPING STATION

To Hopkinton

To Milford

To Hopedale

To Mendon

To Grafton

To Whitinsville

To N. Uxbridge

To Uxbridge

WESTBORO RD.

ELM ST.

PEARL ST.

PROSPECT ST.

OLD DAM

GRAFTON & UPTON R.R.

MENDON ST.

GROVE ST.

SOUTH ST.

SCHOOL ST.

HIGH ST.

WEST RIVER ST.

PLEASANT ST.

MAPLE AVE

WARREN ST.

FOWLER RD.

MECHANIC ST.

HARTFORD AVE.

GLEN AVE.

MAIN ST.

OLD GRAFTON RD.

WILLIAMS ST.

PUDDON ST.

QUAKER ST.

RIVERDALE RD.

UPTON RD.

NORTHBRIDGE RD.

MOREY ST.

ROCK MEADOW RD.

HILL RD.

RICE CITY RD.

WOLF HILL RD.

WEST RIVER RD.

HARTFORD AVE.

WEST RIVER ST.

OAK ST.

140

16

## LEGEND

WINTER POOL—ELEVATION 242.0

FLOWAGE EASEMENT—ELEVATION 269.0

RESERVOIR PLAN

SCALE IN FEET

1000' 0 1000' 2000'

CORPS OF ENGINEERS U. S. ARMY
OFFICE OF THE DIVISION ENGINEER
NEW ENGLAND DIVISION

DR. BY M.S. TR. BY CK. BY

PROJECT ENGINEER

APPROVED BY CHIEF, ENGINEERING DIV.

APPROVED LT. COL., C.E., ASST. TO DIV. ENGINEER

REAL ESTATE

# WEST HILL DAM & RESERVOIR

SCALE AS SHOWN

# EXHIBIT - B

ARMY - 600 Sheet B - Boston Blue Print, Boston, Mass.

CORPS OF ENGINEERS

U. S. ARMY

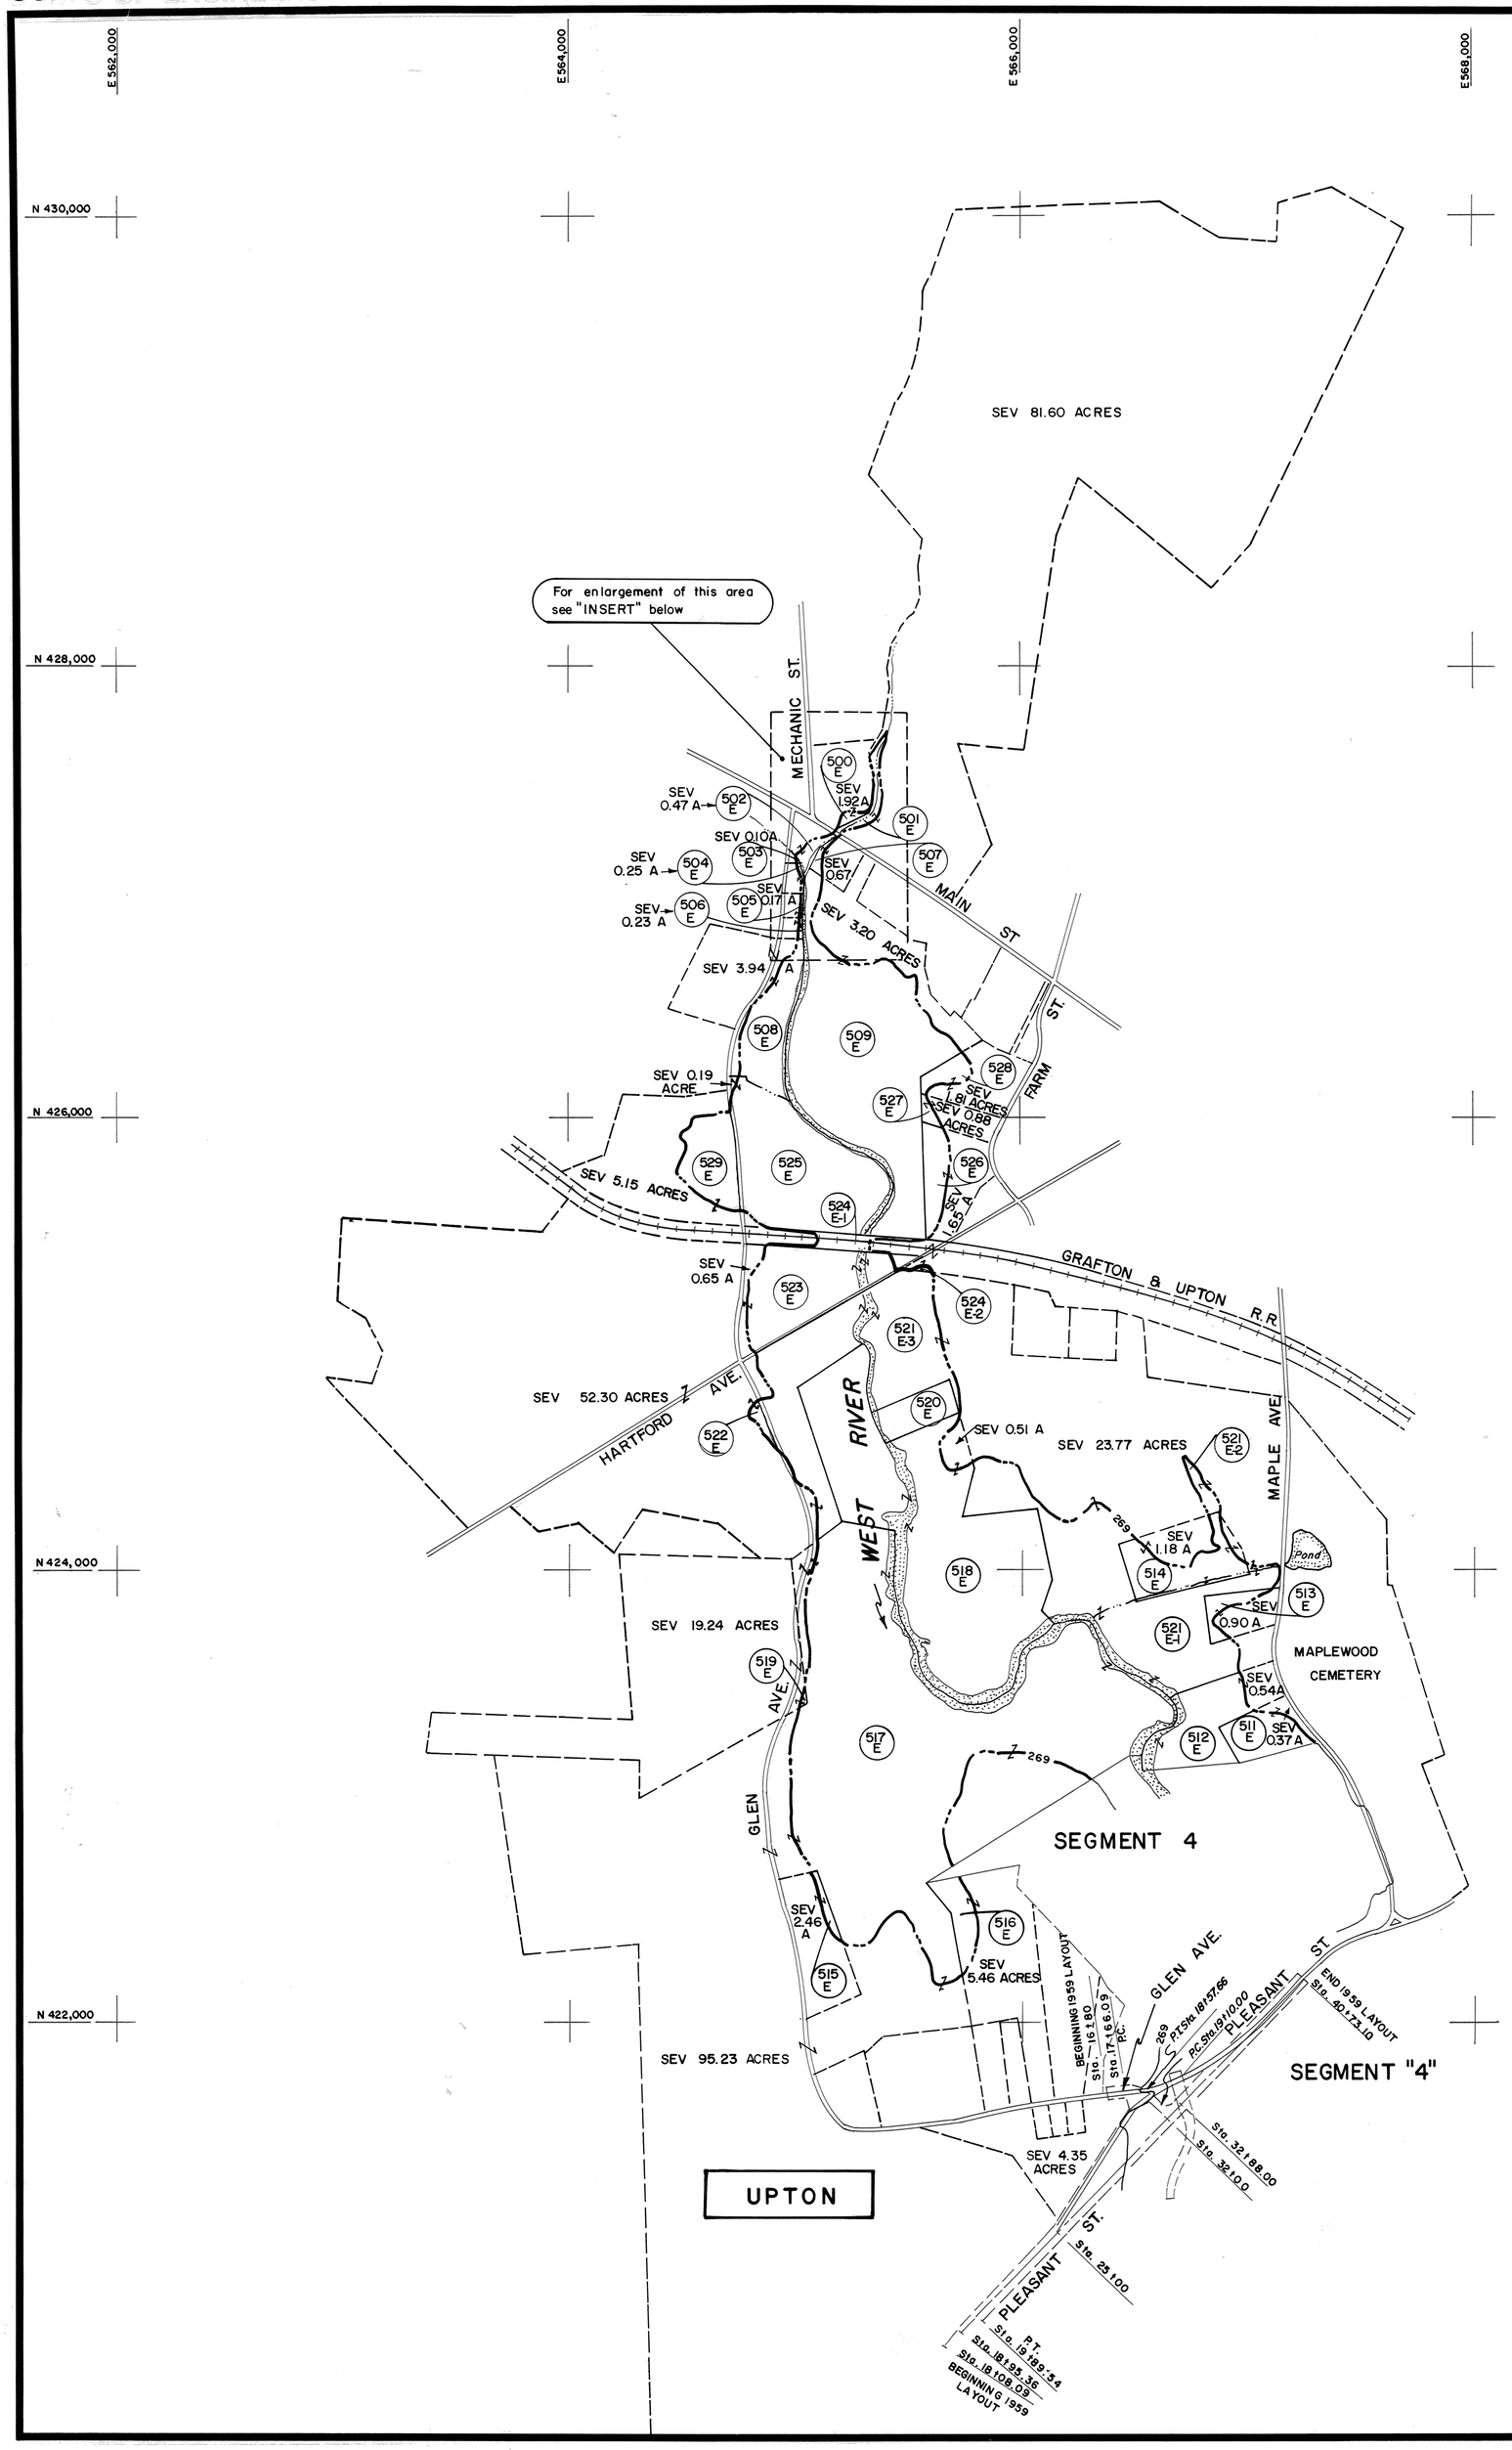


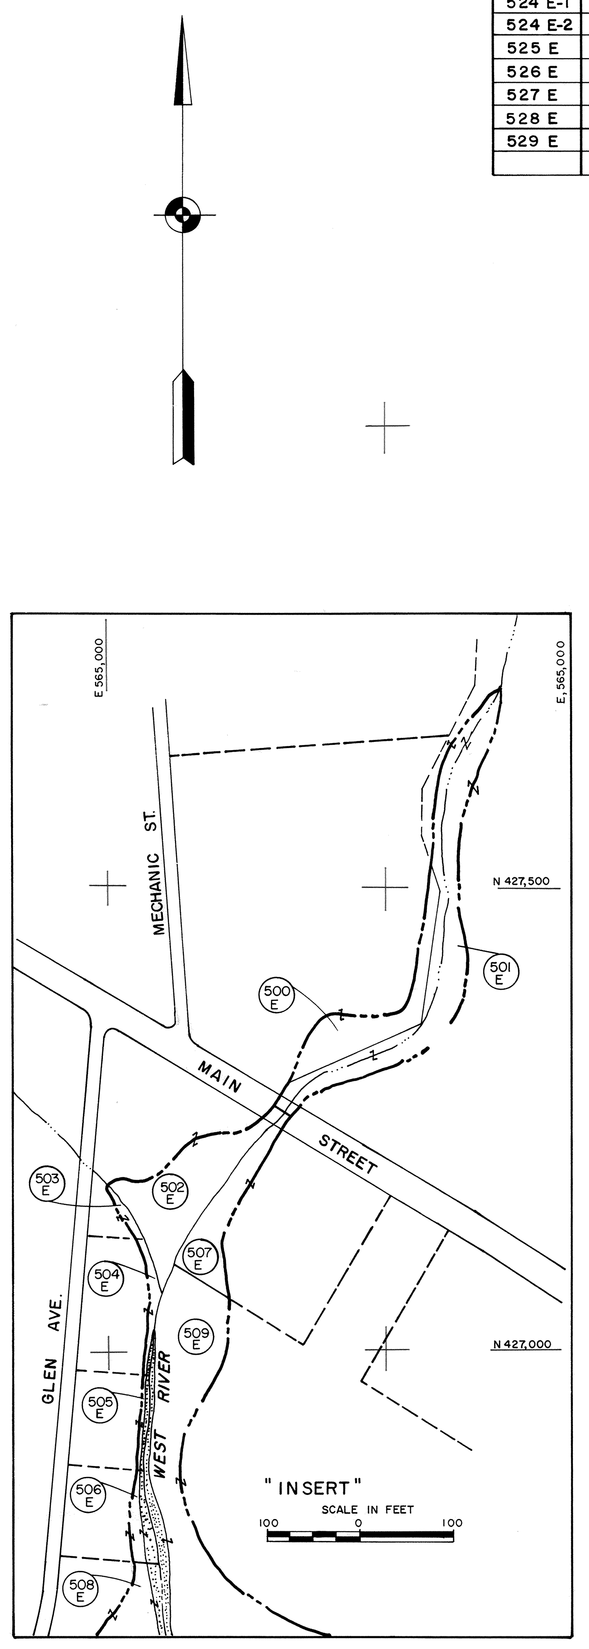


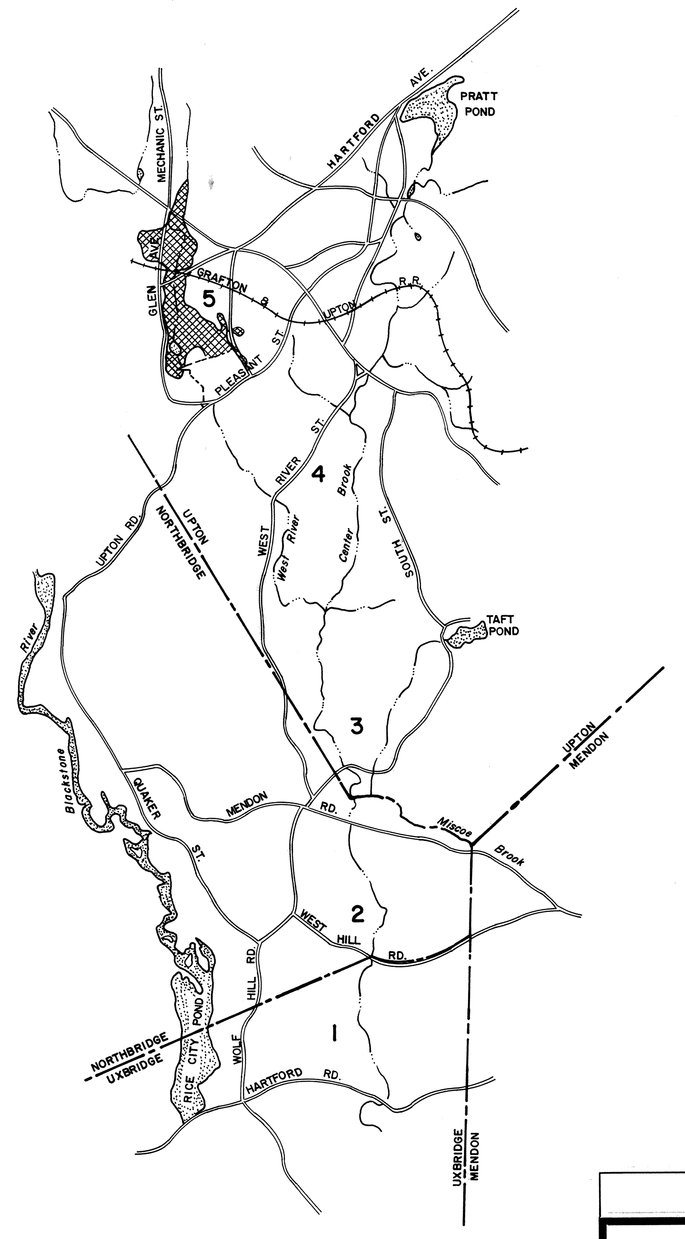


SEGMENT INDEX
SCALE IN FEET
1000 0 1000 2000

## TRACT REGISTER OF ACQUISITION AFTER 1 JAN. 1943 (CIVIL)

| TRACT NO. | LAND OWNER | ACREAGE FEE | ACREAGE EASM'T | ACREAGE LEASED | ACREAGE PERMIT | REMARKS |
|---|---|---|---|---|---|---|
| 500 E | Bertel Blomquist | | 0.20 | | | Perp flowage easement from 9-15-60 |
| 501 E | Stephan C. Bourassa | | 0.45 | | | Perp flowage easement from 12-30-60 |
| 502 E | Stanley J. Sotek | | 0.26 | | | Perp flowage easement from 12-30-60 |
| 503 E | Town of Upton | | 0.01 | | | Perp flowage easement from 12-30-69 |
| 504 E | Harry L. Knight, et ux | | 0.03 | | | Perp flowage easement from 12-30-69 |
| 505 E | Frank C. Dow, et ux | | 0.02 | | | Perp flowage easement from 8-26-60 |
| 506 E | David H. Dow, et ux | | 0.04 | | | Perp flowage easement from 11-12-60 |
| 507 E | Marion V. Warren | | 0.15 | | | Perp flowage easement from 9-21-60 |
| 508 E | Robert J. Bailey, et ux | | 2.54 | | | Perp flowage easement from 9-3-60 |
| 509 E | Edward Kuczinski, et ux | | 13.33 | | | Perp flowage easement from 5-12-61 |
| 511 E | Upton Fuel & Construction Co.Inc. | | 1.29 | | | Perp flowage easement from 6-28-62 |
| 512 E | Joseph E. Jacques, et ux | | 2.70 | | | Perp flowage easement from 5-11-61 |
| 513 E | Raymond H. Goss, et al | | 0.39 | | | Perp flowage easement from 12-3-60 |
| 514 E | Town of Upton | | 2.19 | | | Perp flowage easement from 12-3-60 |
| 515 E | James J. Gallagher | | 0.32 | | | Perp flowage easement from 9-9-60 |
| 516 E | Leo J. Handfield, et ux | | 0.95 | | | Perp flowage easement from 10-7-60 |
| 517 E | Richard Lawrence, et ux | | 32.70 | | | Perp flowage easement from 12-17-62 |
| 518 E | Commonwealth of Massachusetts | | 18.30 | | | Perp flowage easement from 2-7-63 |
| 519 E | Commonwealth of Massachusetts | | 0.05 | | | Perp flowage easement from 11-1-61 |
| 520 E | Doris J. Bush, et al | | 1.30 | | | Perp flowage easement from 12-30-60 |
| 521 E-1 | Upton Fuel & Construction Co. Inc. | | 9.87 | | | Perp flowage easement from 6-28-62 |
| 521 E-2 | Upton Fuel & Construction Co. Inc. | | 0.34 | | | Perp flowage easement from 6-28-62 |
| 521 E-3 | Upton Fuel & Construction Co. Inc | | 9.04 | | | Perp flowage easement from 6-28-62 |
| 522 E | Walter F. Taylor, et al | | 0.16 | | | Perp flowage easement from 1-11-62 |
| 523 E | Kartiganer Hat Corp. | | 4.33 | | | Perp flowage easement from 12-28-61 |
| 524 E-1 | Grafton & Upton Railroad Company | | 0.57 | | | Perp flowage easement from 8-23-61 |
| 524 E-2 | Grafton & Upton Railroad Company | | 0.05 | | | Perp flowage easement from 8-23-61 |
| 525 E | Town of Upton | | 7.37 | | | Perp flowage easement from 8-23-61 |
| 526 E | Joseph F. Bibeau Jr., et ux | | 1.05 | | | Perp flowage easement from 4-6-61 |
| 527 E | Henry Smith, et ux | | 0.15 | | | Perp flowage easement from 4-6-61 |
| 528 E | George E. Nydam, et ux | | 0.45 | | | Perp flowage easement from 4-20-60 |
| 529 E | Joseph LaPointe, Heirs | | 2.08 | | | Perp flowage easement from 6-28-62 |

FINAL

# PROJECT MAP

DEPT. OF THE

USING SERVICE

## LOCATION OF PROJECT

STATE

COUNTY

DIVISION

DISTRICT

ARMY AREA

MILES OF

MILES OF

## TRANSPORTATION FACILITIES

RAILROADS

STATE ROADS

FEDERAL ROADS

AIR LINES

## ACQUISITION

TOTAL ACRES ACQUIRED

FEE

PUBLIC DOMAIN { WITHDRAWAL / USE PERMIT

USE PERMIT (OTHER THAN P. D.)

TRANSFER

LEASE

LESSER INTERESTS

## DISPOSAL

TOTAL ACRES DISPOSED OF

SOLD

PUBLIC DOMAIN { WITHDRAWAL / USE PERMIT

USE PERMIT (OTHER THAN P. D.)

TRANSFERRED

LEASES TERMINATED

LESSER INTERESTS TERM.

REASSIGNED

OTHER

## LEGEND

EXCEPT FOR THE SPECIAL SYMBOLS SHOWN BELOW MAP SYMBOLS ARE STANDARD IN ARMY MAP SERVICE TECHNICAL MANUAL NO. 23.

RESERVATION LINE

RESERVATION LINE (Actual Survey)

TRACT BOUNDARY LINE

TRACT NUMBER

CONTOUR LINE

DISPOSAL

EXTENDED OWNERSHIP LINE

## SEGMENT "5"

DEPARTMENT OF THE ARMY
OFFICE OF THE DIVISION ENGINEER
NEW ENGLAND DIVISION

DRAWN BY

TRACED BY

CHECKED BY

SUBMITTED BY: Joseph A. Bohan, Chief, R.E.Br.

RECOMMENDED BY: Herbert Holbrook, Acting CHIEF, REAL ESTATE DIVISION

REAL ESTATE

WEST HILL DAM

APPROVED BY: Raymond A. Seifert, COLONEL, C.E. for DIVISION ENGINEER

DATE MAY 1960

OFFICE, CHIEF OF ENGINEERS, WASHINGTON 25, D. C.

AUDITED

INSTALLATION OR PROJECT NO. NED-2-0016

Scale in Feet 400 0 400 800

SHEET 5 OF 5 DRAWING NO. 1560

| MICRO-FILMED | DATE | REVISIONS | BY |
|---|---|---|---|
| M | 8-16-77 | Final Audit, | 903 |
| | 6-14-71 | Title changed - ER 1120-2-111, dated 2-17-71. | 903 |
| | 7-5-61 | Tracts 510E-1, 510E-2 and Tract 530E dropped. | 903 |

EM 405-1-200

ENG. FORM 1496-A
1 OCT. 62